




	8	7	6	5	4	3	2	1
REV	DESCRIPTION							DATE
A	PRODUCT DESCRIPTION							11/07/2025
MPD-ATS-30A-208Y.120V-3PH-N4X								
								
	8	7	6	5	4	3	2	1

MPD-ATS-30A-208Y.120V-3PH-N4X


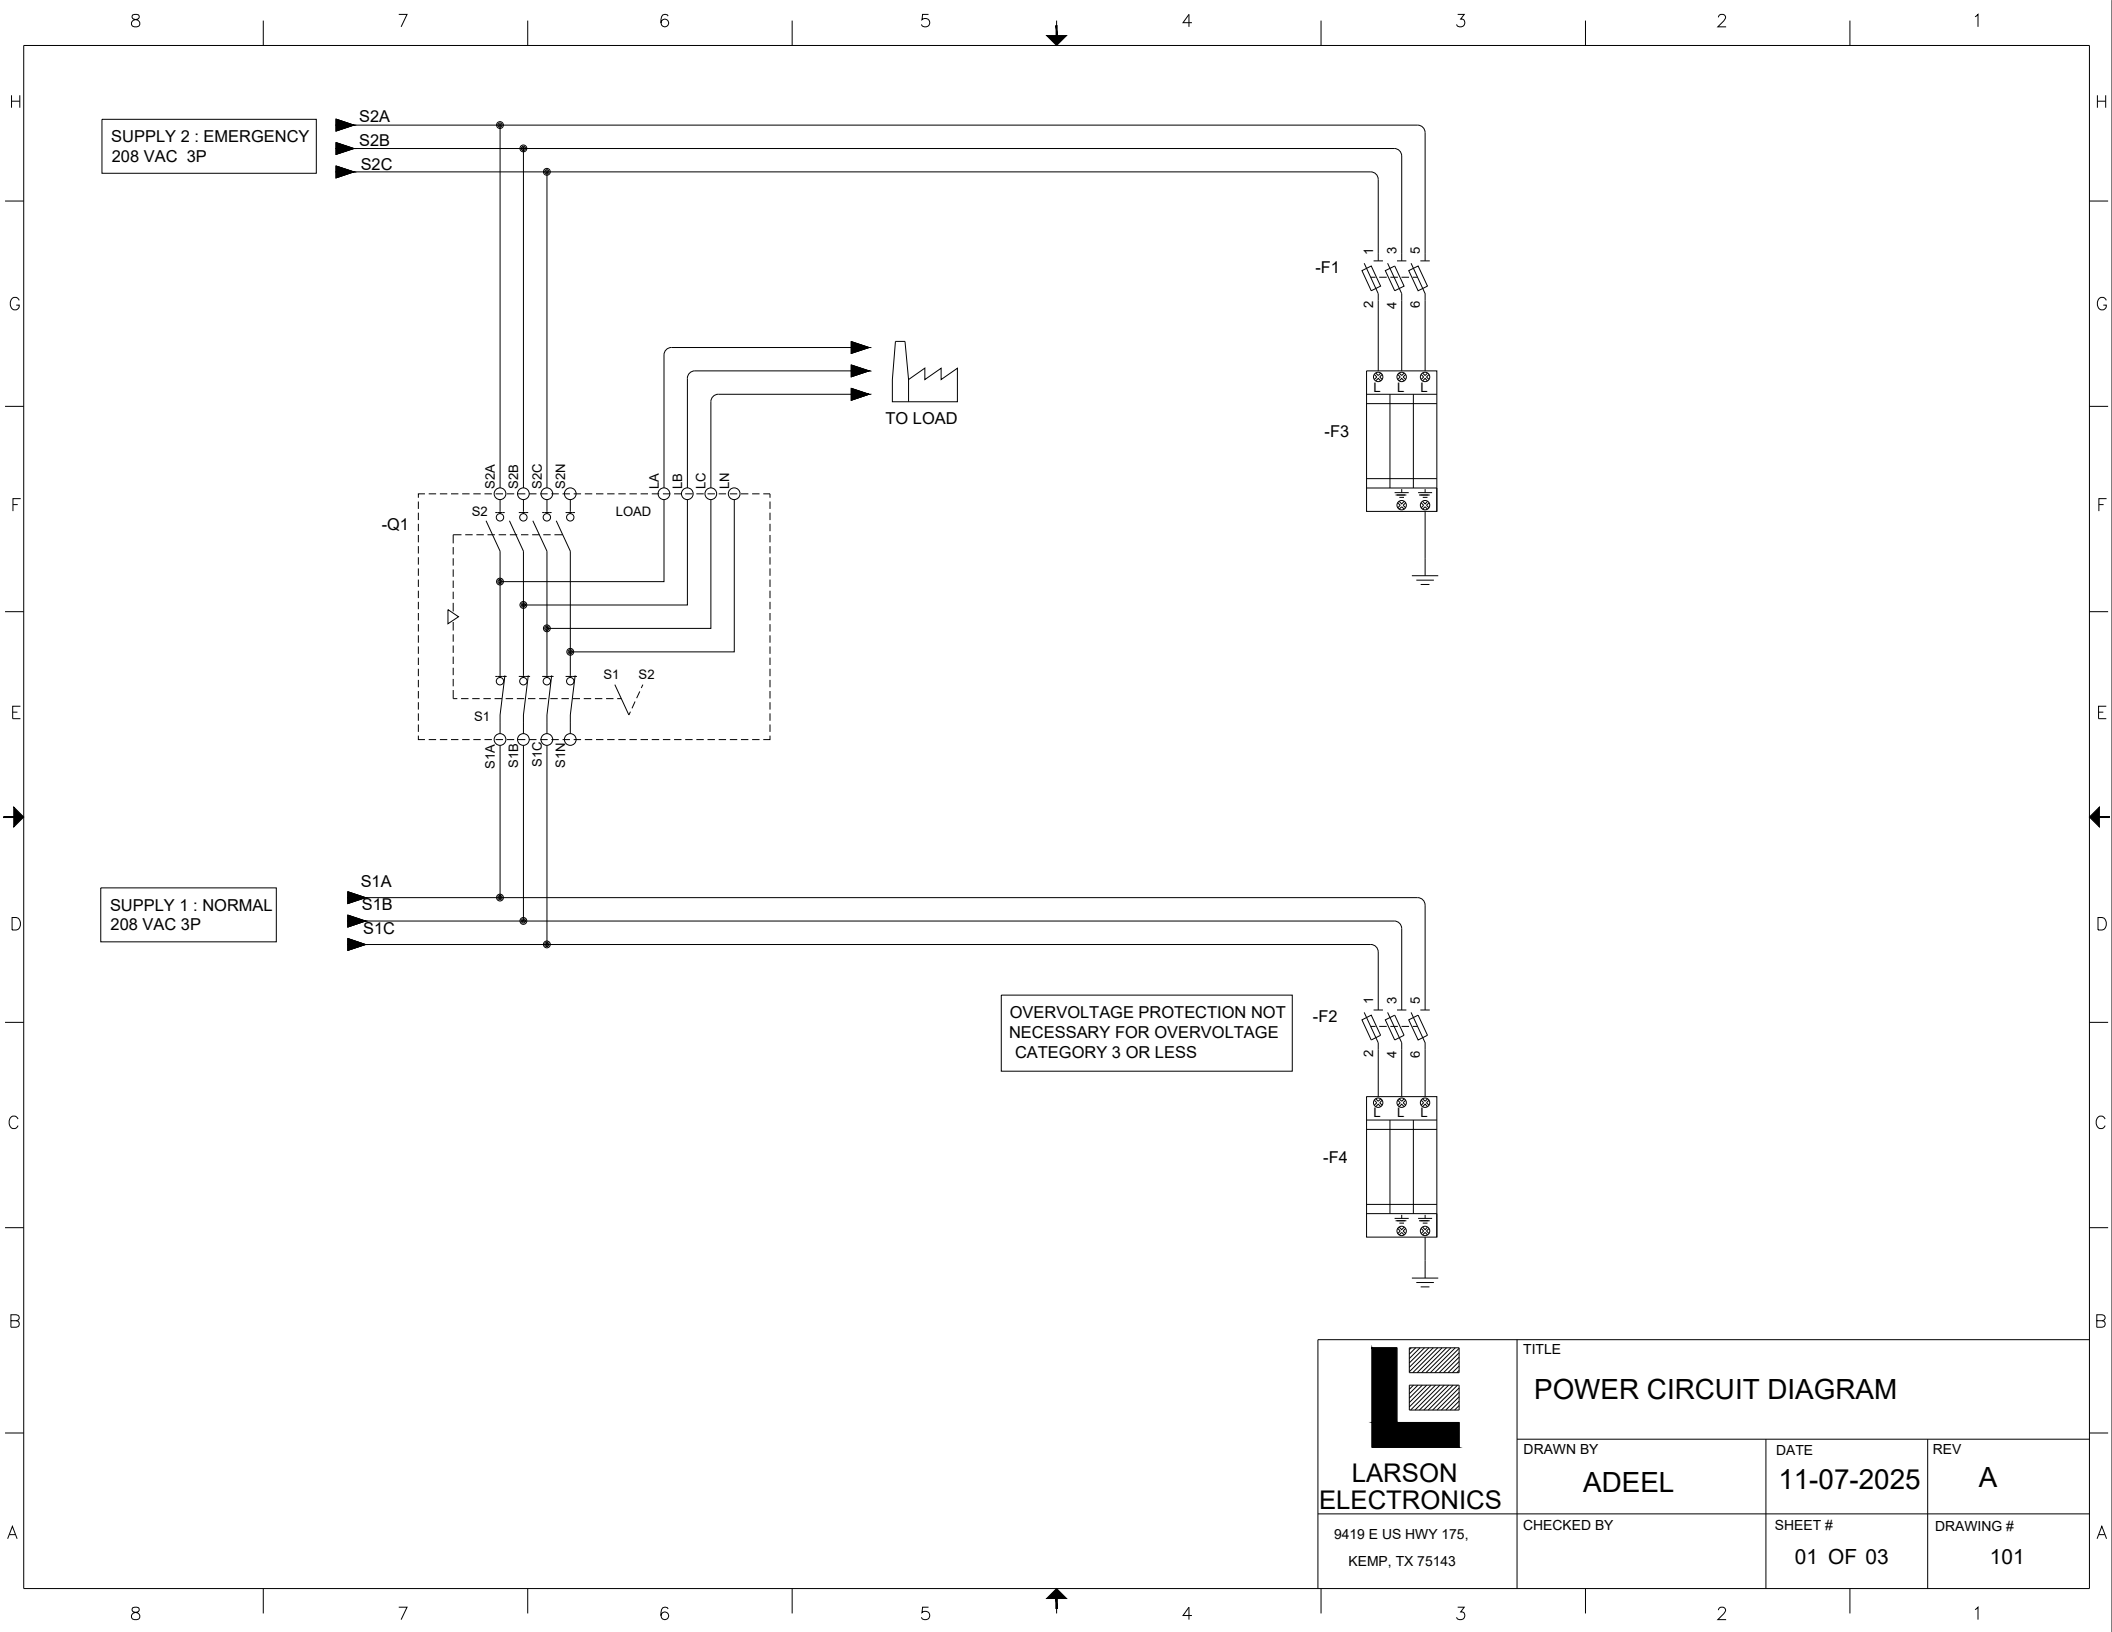


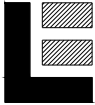

 LARSON ELECTRONICS 9419 E US HWY 175, KEMP, TX 75143	TITLE POWER CIRCUIT DIAGRAM		
	DRAWN BY ADEEL	DATE 11-07-2025	REV A
	CHECKED BY	SHEET # 01 OF 03	DRAWING # 101

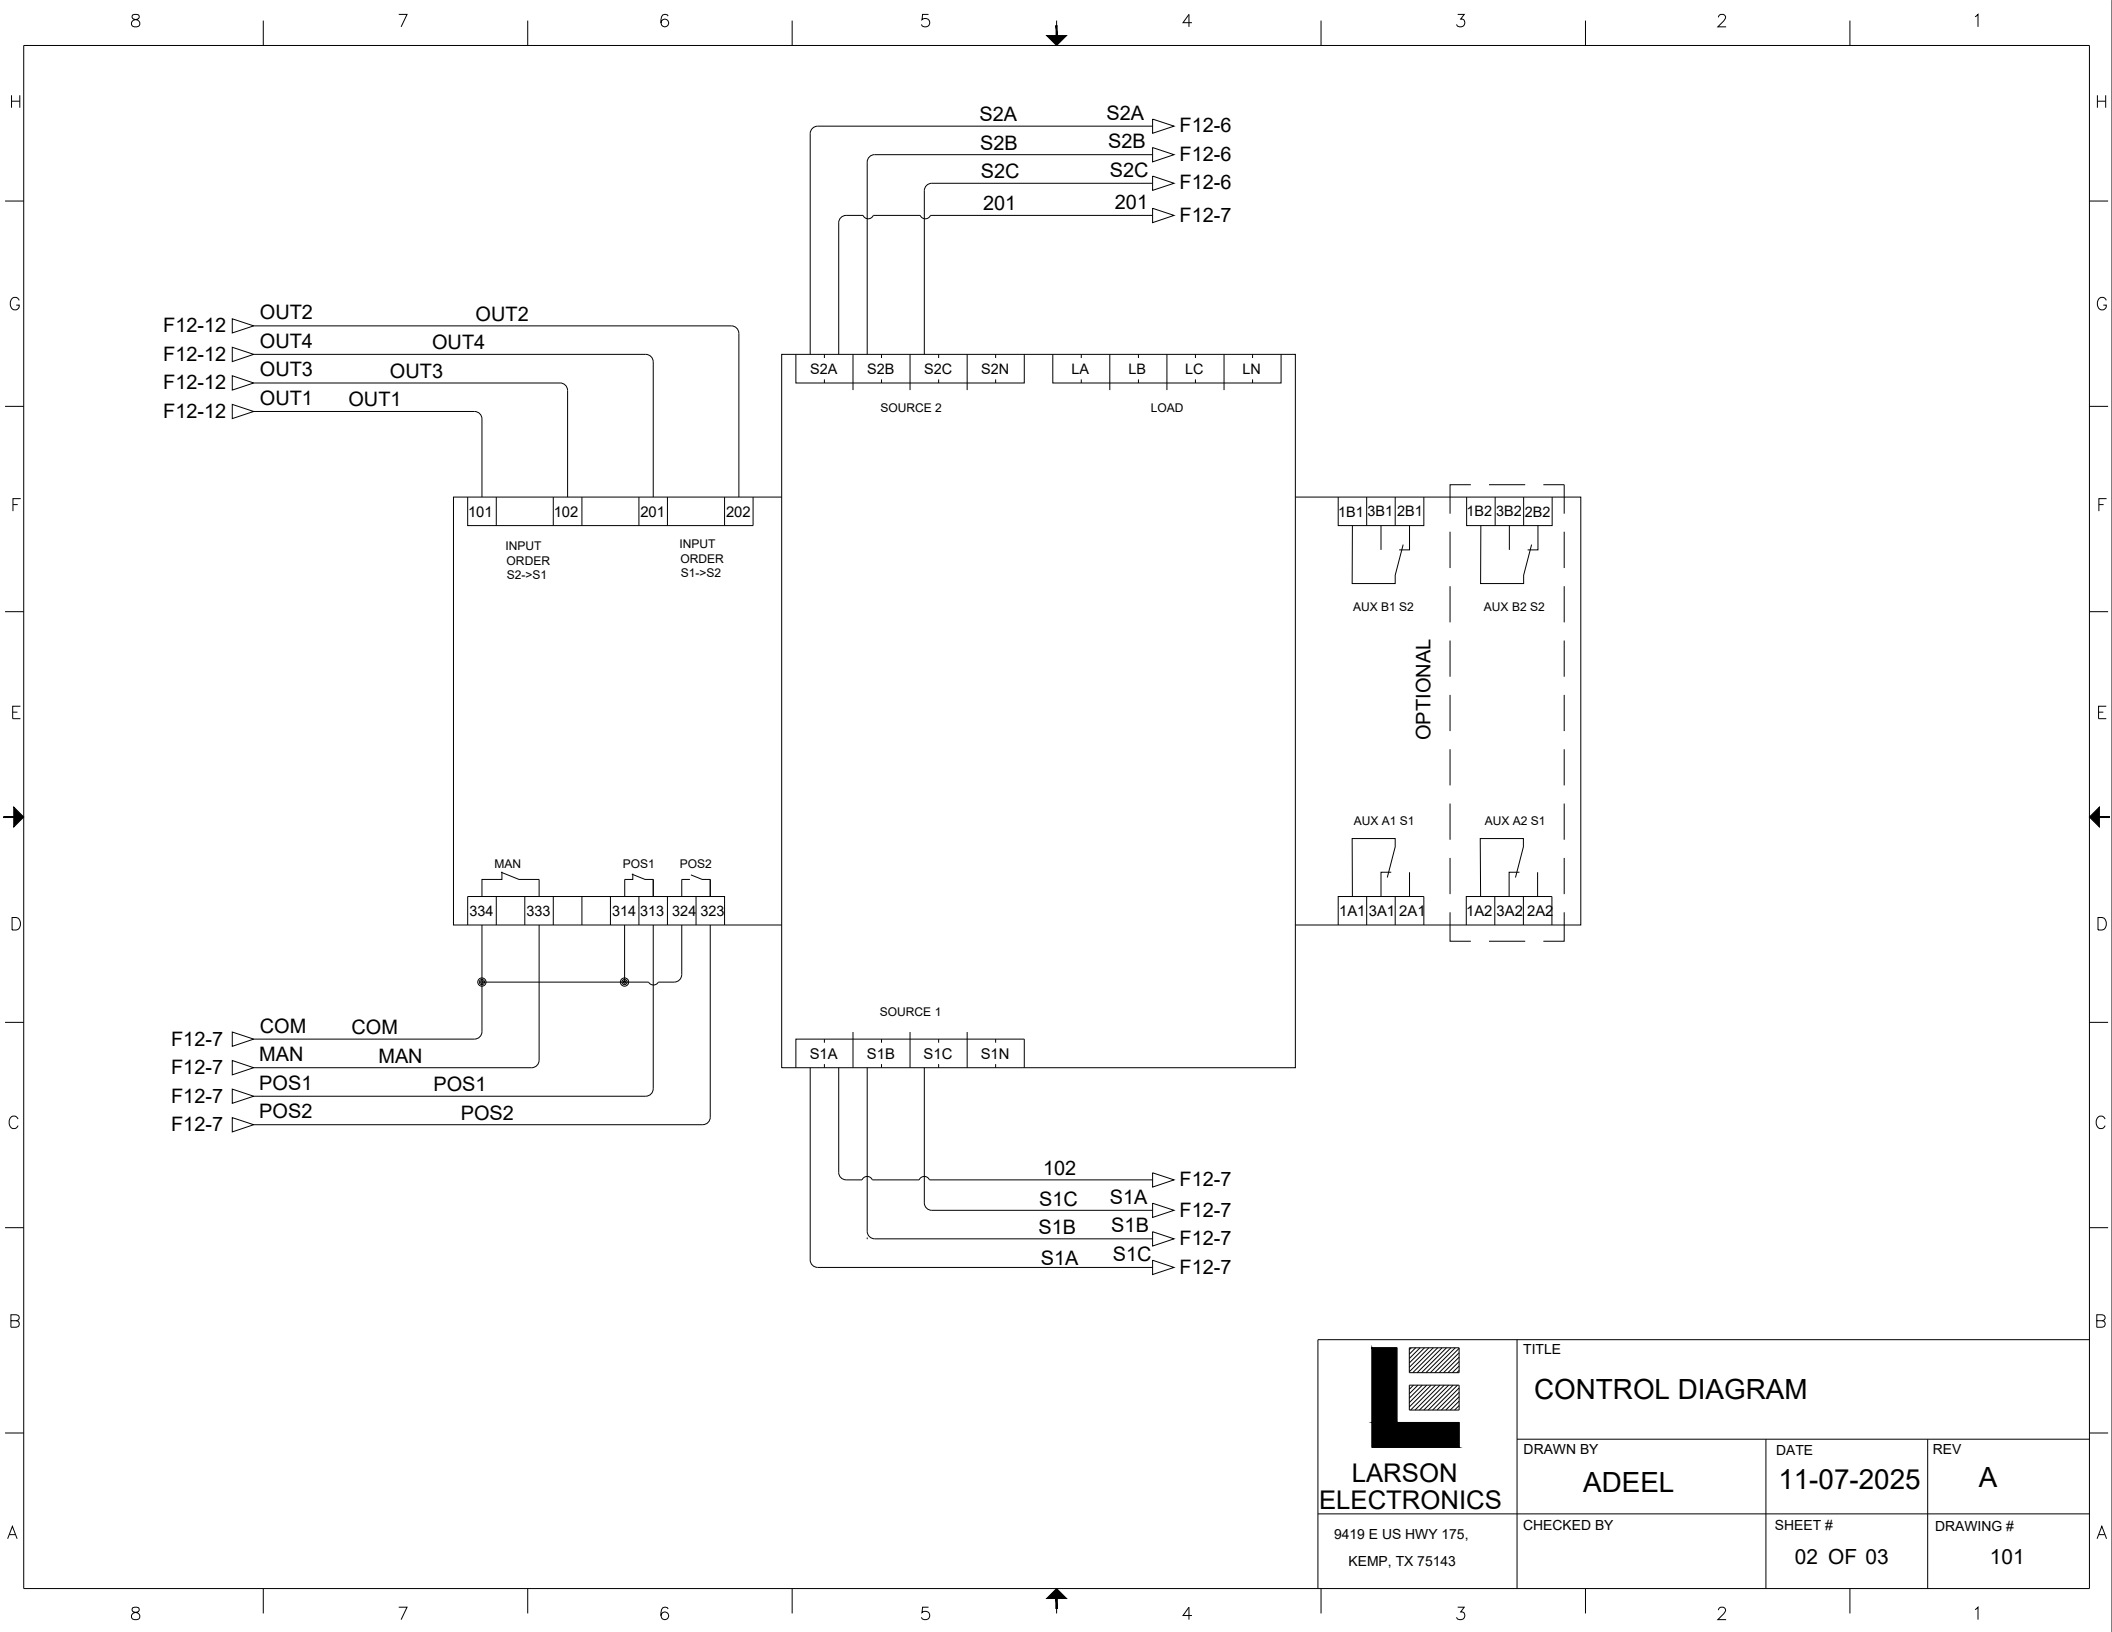

 LARSON ELECTRONICS 9419 E US HWY 175, KEMP, TX 75143	TITLE CONTROL DIAGRAM		
	DRAWN BY ADEEL	DATE 11-07-2025	REV A
	CHECKED BY	SHEET # 02 OF 03	DRAWING # 101

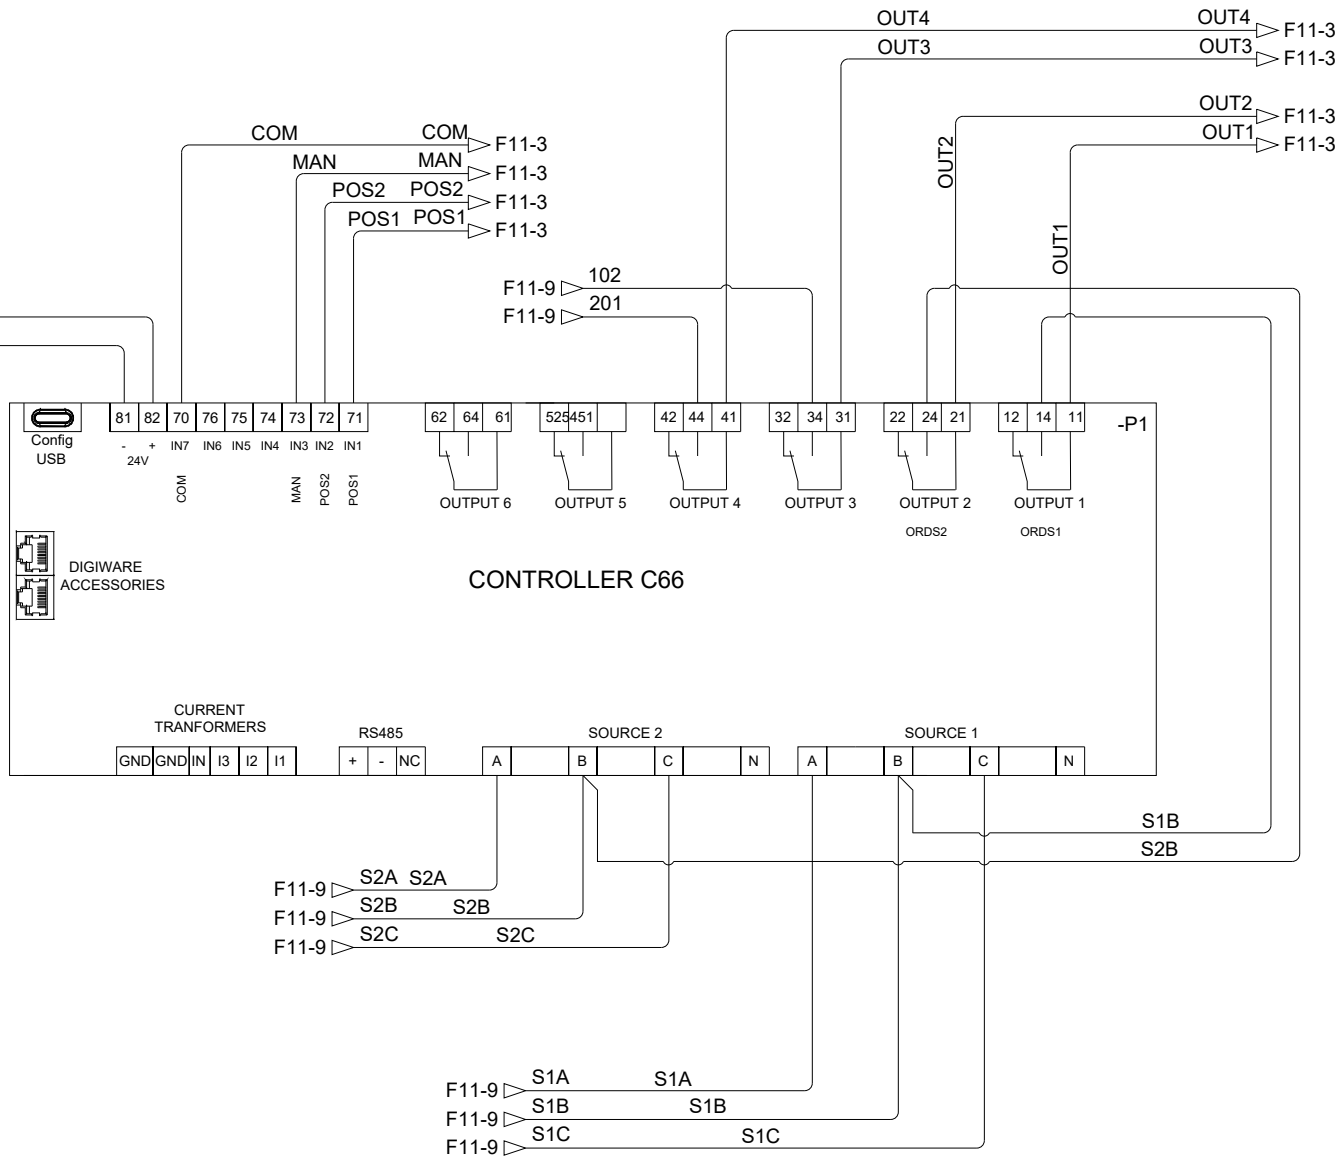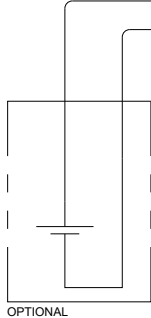

 LARSON ELECTRONICS 9419 E US HWY 175, KEMP, TX 75143	TITLE CONTROLLER C66		
	DRAWN BY ADEEL	DATE 11-07-2025	REV A
	CHECKED BY	SHEET # 03 OF 03	DRAWING # 101