Larson Electronics LLC
9419 E US HWY 175, Kemp, TX 75143
Phone: 800.369.6671

www.LarsonElectronics.com
Email: sales@LarsonElectronics.com
Fax: 903.765.7664

MPD-CW15-CLP7.600AB-DE400YT.J-XZ-10.V05-10.N10-M2

400 kVA Portable Power Distribution, 480V to 208Y/120V x 415Y/240V 3PH, (10) ADR1044 (10) 5-20R GFCI Duplex Outlets, NEMA 3R

Product ID: 326626



Image: MPD-CW15-CLP7.600AB-DE400YT.J-XZ-10.V05-10.N10-M2

Larson Electronics LLC manufactures a wide variety of products, including custom built to spec designs. The pictures displayed for this unit are a general representation of form factor for the product line and may not accurately represent this exact configuration in every detail due to custom builds and changes between similar products in our standard catalog. The specifics for this configuration are listed in the specification table and supporting documentation (CAD files, Dimensional Drawing, Name Plate Diagram, Wiring Diagram, etc.). This means that specific details (receptacles, plugs, wires, connections, mounting brackets, external finishes, etc.) may not be accurately represented in images vs specifications. Please review specifications and do not order based solely on images.

MPD-CW15-CLP7.600AB-DE400YT.J-XZ-10.V05-10.N10-M2 Temporary Power Distribution System

Line-In Entry: Top

Line-Out Entry: Top

Line-in Cord Cap: N/A
Primary Voltage (V): 480V AC Delta
Primary Phase (PH): 3-Phase (3PH)
Primary Frequency (HZ): 60 Hz (60-cycles)
Primary Panel: N/A
Primary Breaker(s): (1) 600AF/600AT LSI, 3P MCCB [480V], 65 kAIC
Primary Outlet(s): N/A
Primary Protection: MCCB Circuit Breaker; Flip Covers
Transformer (KVA): 400KVA 480V – 208Y/120V x 415Y/240V AC Dual Rated Transformer
Secondary Voltage (V): 208Y/120V x 415Y/240V AC Wye-N, 3PH, 4W
Secondary Phase (PH): 3-Phase (3PH)
Secondary Frequency (HZ): 60 Hz (60-cycles)
Transformer K-Factor Rating: K-13
Transformer Impedance: ≥ 4.0%
Transformer Temperature Rise: 115°C
Transformer Winding Material: Copper
Transformer Tap Changer: 6-tap (2 above / 4 below) @ 2.5% (Dual Tap)
Electrostatic Shield: Included
Neutral Rating: 200%
Secondary Panel: 208Y/120V x 415Y/240V 3PH 1110.3A MLO N3R
Secondary Breaker(s): (10) 100A 3P MCCB [250V]; (10) 20A 1P MCB [125V], 35 kAIC,

Ratings

Max Primary OCP: 600A @ 480V
Max Secondary Output:1110.3A @ 208V; 556.4A @ 415V
NEMA 3R Indoor or Outdoor Use
NRTL Certified to UL 1640
NRTL Certified to CSA C22.2 No. 14
Made in the USA

Powder Coat Finish Standards:
Complies with ASTM D-523
Complies with ASTM D-3359
Complies with ASTM D-522
Complies with ASTM D-3363
Complies with ASTM D-2794

Factory Tests
NETA testing
CPU Calibration
Interlock Tests

100% Rated, w/ Auxiliary contacts, w/ Back-feed lugs
Secondary Outlet(s): N/A
Secondary Protection: MCCB Circuit Breakers; MCB Circuit Breakers; GFCI's
Ground Current & Neutral Overcurrent Monitoring: Monitors Neutral Overcurrent, Ground Overcurrent
PDU Power Monitoring: Included, microprocessor-based monitoring, status and alarm annunciation panel and display - Power Monitoring (I/O voltage, I/O current, Neutral current, output harmonic distortion, kW, KWh, kVA, percent load, frequency, max demand current and power, circuit breaker monitoring); Status Indication; Alarm Annunciation; Audible Alarm and Silencing Switch.
Remote EPO Interface: Shunt-trip Integration, Multiple Station Support
Communication Protocol: Modbus TCP/IP only, No media converters allowed, Resettable energy registers, Single device ID, Unmanaged industrial switches with 4+ ports, Full register maps
Form Factor: Gray Powder Coated 13GA Sheet Steel Cabinet Enclosure
Finish: High-Strength TGIC Polyester Powder Coated - ANSI 49 Gray
Doors: (2)
Frame Material: 13GA Sheet Steel
Sound Level: Complies with NEMA ST-20, and IEEE C57.12.91 Testing
Cart Handle Orientation: Horizontal
Lifting Eyelet: (4) Top Located
Skid Pockets: N/A
Mounting: Floor or Flat Surface Mount
Dimensions: 39.26"-L x 72.79"-W x 90.68"-H
Weight: (*Please note that weight is approximate and subject to change*) 1750 lb
Larson Electronics manufactures a wide variety of custom power distribution systems. The pictures displayed for this unit are a general representation of form factor and may not accurately represent this exact configuration in every detail due to being custom builds. The specifics for this configuration are listed in the specification table and one-line diagram.

Special Orders - Special Requirements
Contact us for special requirements
Intl: 1-214-616-6180
Toll Free: 1-800-369-6671
Fax: 1-903-765-7664
E-mail: sales@larsonelectronics.com

All grounding shall comply with state and local codes and meet the minimum requirements of the National Electronic Code section 250

Made in Texas

The MPD-CW15-CLP7.600AB-DE400YT.J-XZ-10.V05-10.N10-M2 from Larson Electronics is a Power Distribution Substation that converts three-phase 480V AC Delta electrical current to three-phase 208Y/120V x 415Y/240V AC Wye. This fully enclosed power distribution unit provides operators the ability to safely tap into and distribute 480V AC power from a variety of sources including generators and direct grid power.

The MPD-CW15-CLP7.600AB-DE400YT.J-XZ-10.V05-10.N10-M2 temporary power distribution system gives operators the ability to power their 415 volt, 240 volt, 208 volt, and 120 volt equipment from a single system.

Operation:

• Primary Voltage: 480V AC Delta 3PH

• Primary Panel: N/A

• Primary Breaker(s): (1) 600A 3P MCCB [480V]

• Primary Outlet(s): N/A

• Transformer: 400KVA 480V – 208Y/120V x 415Y/240V AC Dual Rated Transformer

• Secondary Voltage: 208Y/120V x 415Y/240V AC Wye 3PH

• Secondary Panel: 208Y/120V x 415Y/240V 3PH 1110.3A MLO N3R

• Secondary Breaker(s): (10) 100A 3P MCCB [250V]; (10) 20A 1P MCB [125V]

*See specification table at the top of the page for more information about the power distribution system.

Enclosure Design: The disconnect switch is protected by an 13GA sheet steel enclosure with ANSI 49 grey finish. A ventilated design promotes natural cooling and improves performance. The enclosure is NEMA 3R rated for protection against water, moisture, and debris. This rating allows them to be used in indoor and outdoor areas.

Certification: This is NRTL listed to UL 891 dead front switchboards and NRTL listed for service equipment.

Mounting: Operators can mount the service entrance disconnect on floors and flat surfaces.

Grounding: Transformer is grounded to the frame and we provide a grounding lug on the frame for the earth ground.
~Please check all motor loads for dual rated motors that will work 208 or 240.~


Applications: This power distribution system is ideal for indoor or outdoor use and applications including but not limited to, construction sites, plant maintenance, plant turnarounds, shows, exhibits, and shipyard operations. These power distribution systems are popularly used in applications where external power sources are often necessary. We also offer class rated transformers for use within explosion proof and hazardous location environments.

Custom Built Systems Available: Larson Electronics is a manufacturer and we can build portable power distribution systems to your specifications. Although we carry several models of portable power distribution systems in stock, we can deliver custom ordered units almost as quickly as our prebuilt units. If this model does not meet your needs, please contact us at 1-800-369-6671 or sales@larsonelectronics.com to discuss your specific requirements.

REV	DESCRIPTION	DATE
A	QUOTE	09/23/2025

MPD-CW15-CLP7.600AB-DE400YT.J-XZ-10.V05-10.N10-M2


LARSON ELECTRONICS®

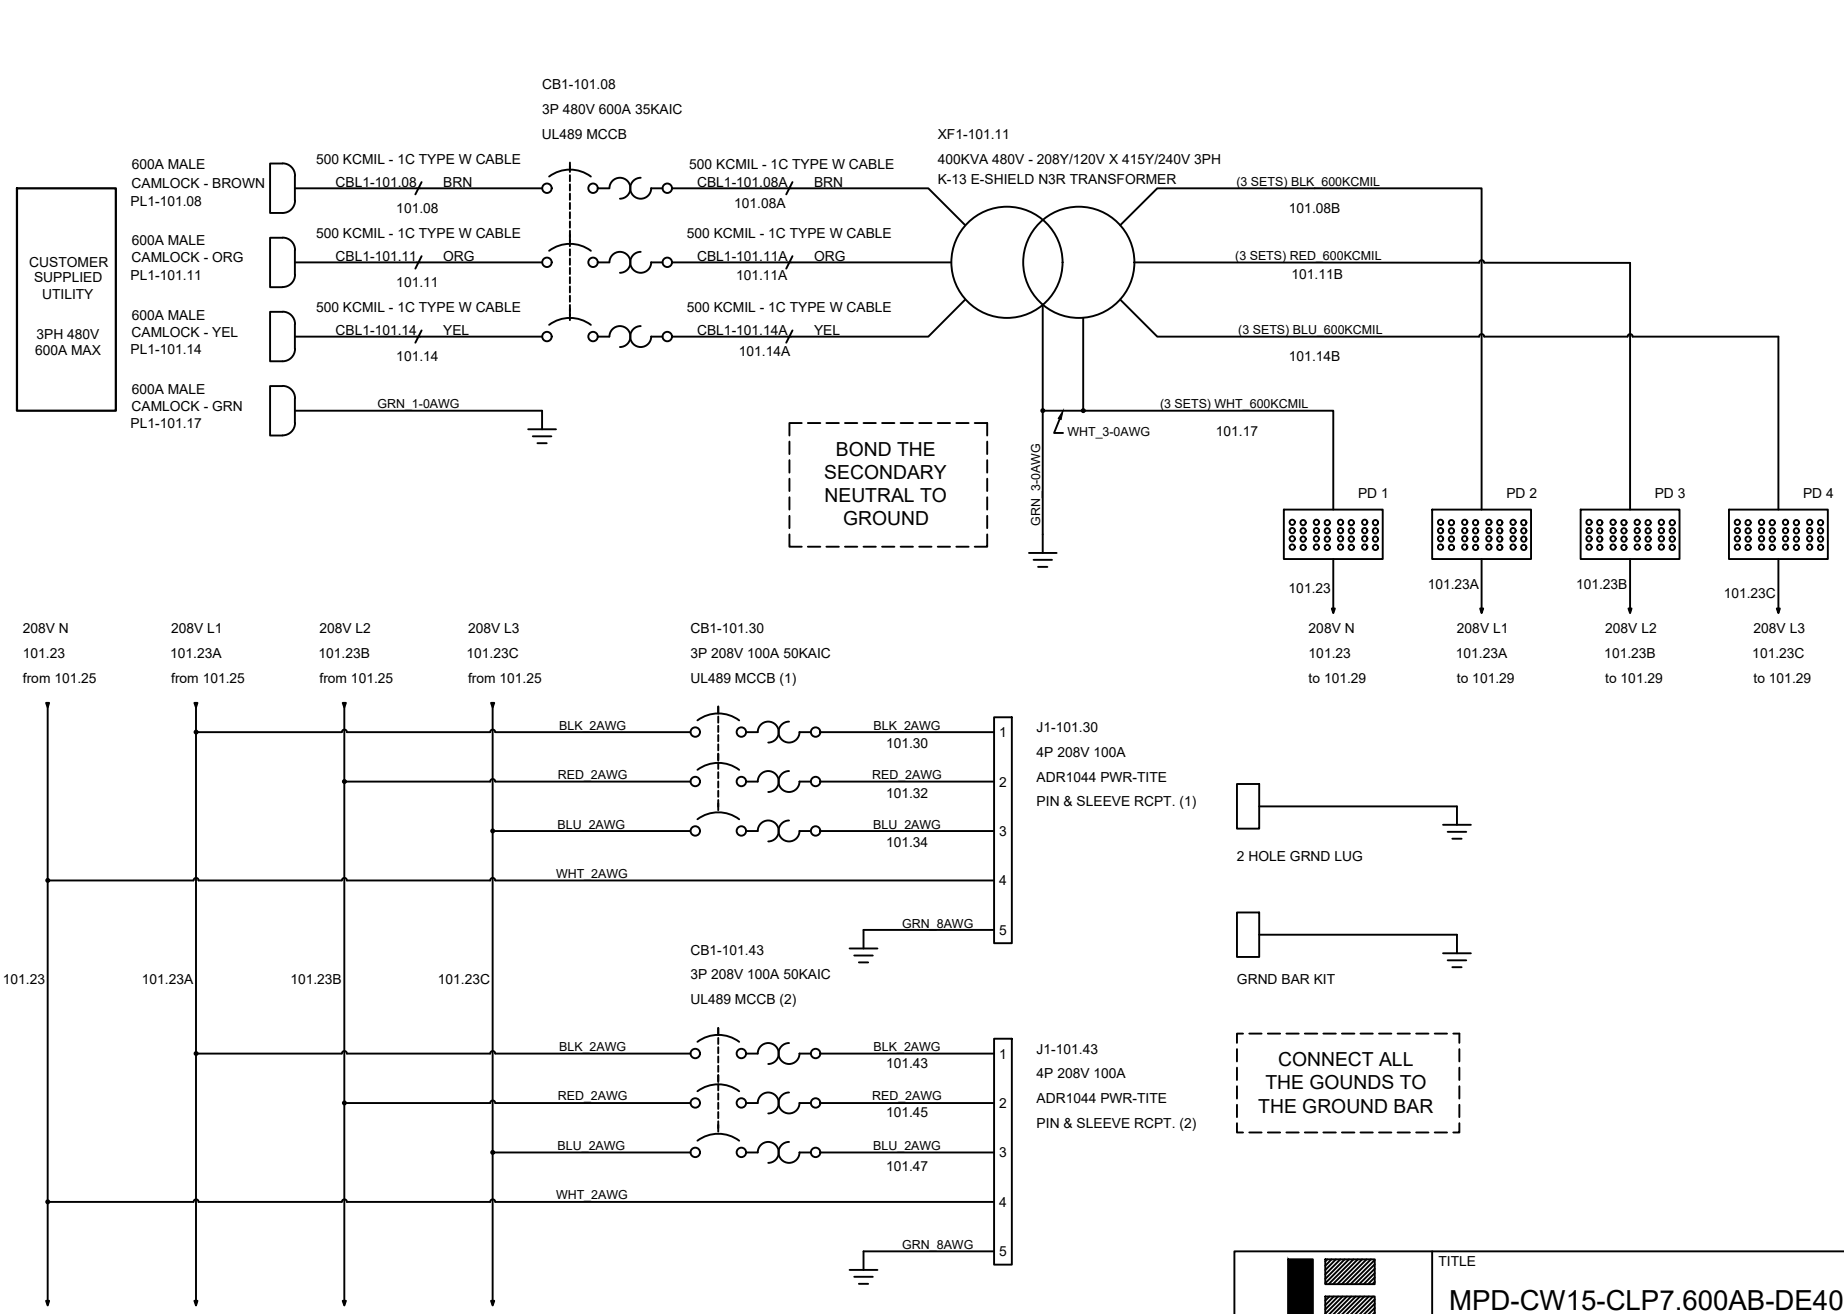


LARSON ELECTRONICS

9419 E US HWY 175,
KEMP, TX 75143

TITLE		
MPD-CW15-CLP7.600AB-DE400YT.J-XZ-10.V05-10.N10-M2		
DRAWN BY: L.Calib	DATE: 12-02-2025	REV: A
CHECKED BY:	SHEET #: 1 OF 4	DRAWING #: 101

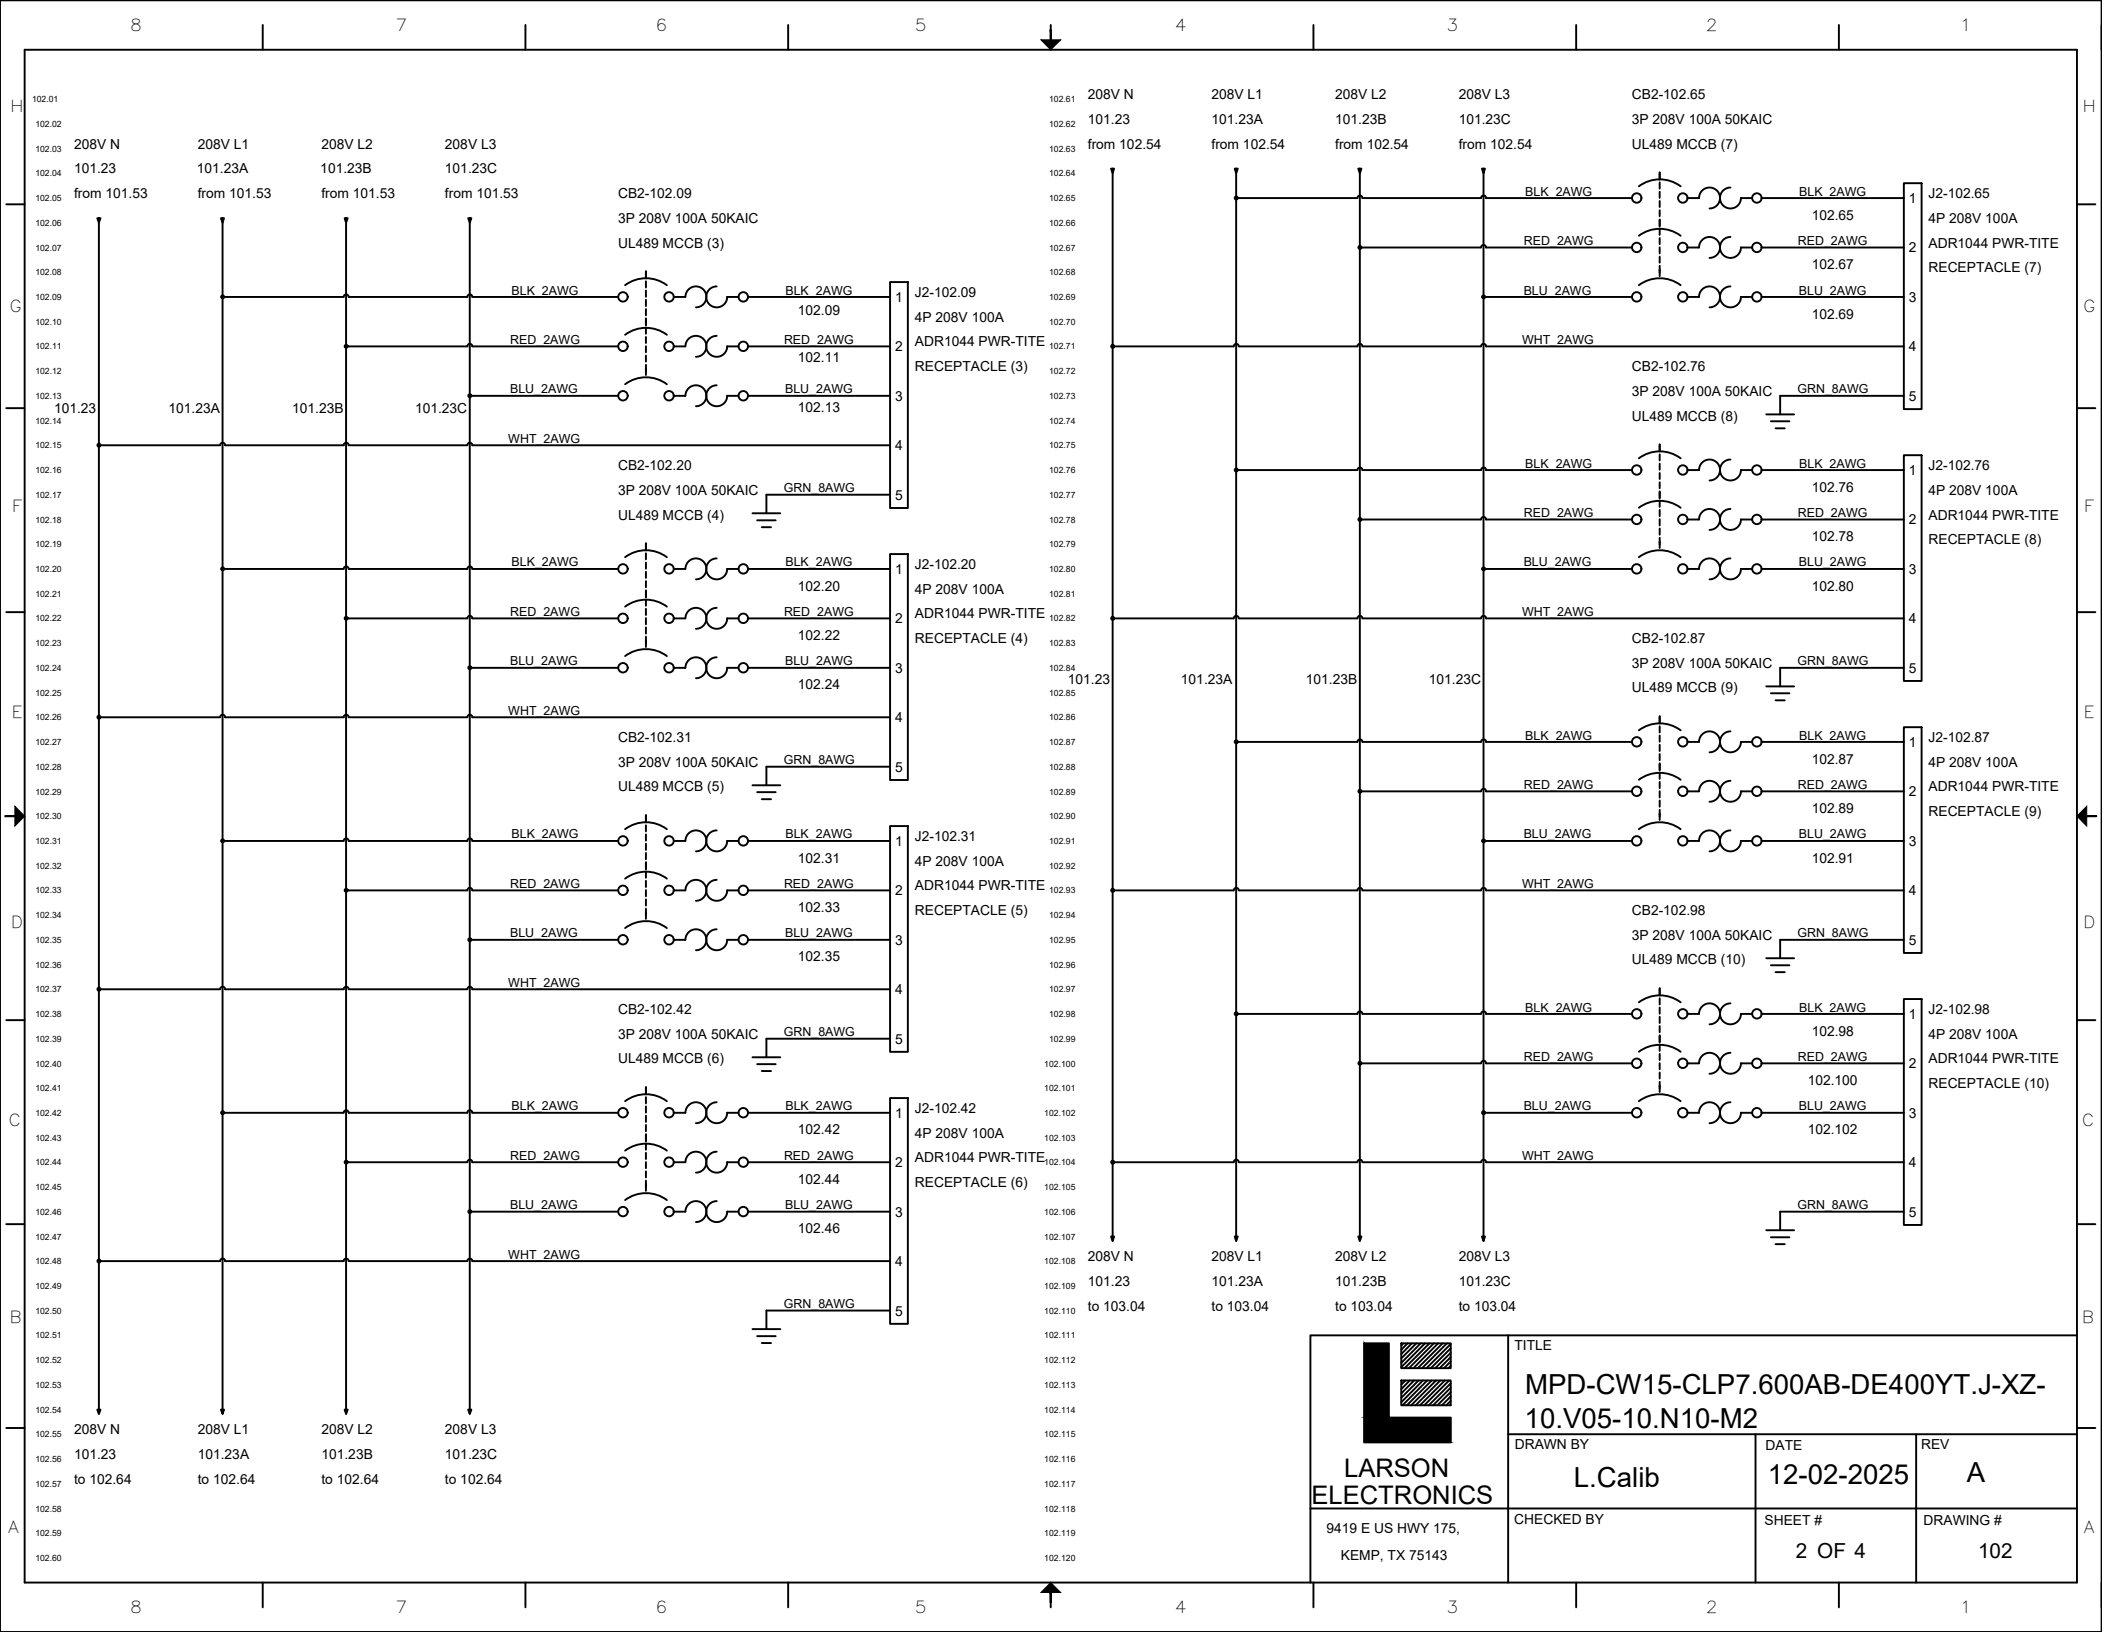
208V N
101.23
from 101.53
208V L1
101.23A
from 101.53
208V L2
101.23B
from 101.53
208V L3
101.23C
from 101.53
CB2-102.09
3P 208V 100A 50KAIC
UL489 MCCB (3)
BLK 2AWG
RED 2AWG
BLU 2AWG
WHT 2AWG
GRN 8AWG
102.09
102.11
102.13
J2-102.09
4P 208V 100A
ADR1044 PWR-TITE
RECEPTACLE (3)
CB2-102.20
3P 208V 100A 50KAIC
UL489 MCCB (4)
102.20
102.22
102.24
J2-102.20
4P 208V 100A
ADR1044 PWR-TITE
RECEPTACLE (4)
CB2-102.31
3P 208V 100A 50KAIC
UL489 MCCB (5)
102.31
102.33
102.35
J2-102.31
4P 208V 100A
ADR1044 PWR-TITE
RECEPTACLE (5)
CB2-102.42
3P 208V 100A 50KAIC
UL489 MCCB (6)
102.42
102.44
102.46
J2-102.42
4P 208V 100A
ADR1044 PWR-TITE
RECEPTACLE (6)
208V N
101.23
to 102.64
208V L1
101.23A
to 102.64
208V L2
101.23B
to 102.64
208V L3
101.23C
to 102.64
208V N
101.23
from 102.54
208V L1
101.23A
from 102.54
208V L2
101.23B
from 102.54
208V L3
101.23C
from 102.54
CB2-102.65
3P 208V 100A 50KAIC
UL489 MCCB (7)
102.65
102.67
102.69
J2-102.65
4P 208V 100A
ADR1044 PWR-TITE
RECEPTACLE (7)
CB2-102.76
3P 208V 100A 50KAIC
UL489 MCCB (8)
102.76
102.78
102.80
J2-102.76
4P 208V 100A
ADR1044 PWR-TITE
RECEPTACLE (8)
CB2-102.87
3P 208V 100A 50KAIC
UL489 MCCB (9)
102.87
102.89
102.91
J2-102.87
4P 208V 100A
ADR1044 PWR-TITE
RECEPTACLE (9)
CB2-102.98
3P 208V 100A 50KAIC
UL489 MCCB (10)
102.98
102.100
102.102
J2-102.98
4P 208V 100A
ADR1044 PWR-TITE
RECEPTACLE (10)
208V N
101.23
to 103.04
208V L1
101.23A
to 103.04
208V L2
101.23B
to 103.04
208V L3
101.23C
to 103.04
LARSON ELECTRONICS
9419 E US HWY 175,
KEMP, TX 75143
TITLE
MPD-CW15-CLP7.600AB-DE400YT.J-XZ-10.V05-10.N10-M2
DRAWN BY
L.Calib
DATE
12-02-2025
REV
A
CHECKED BY
SHEET #
2 OF 4
DRAWING #
102

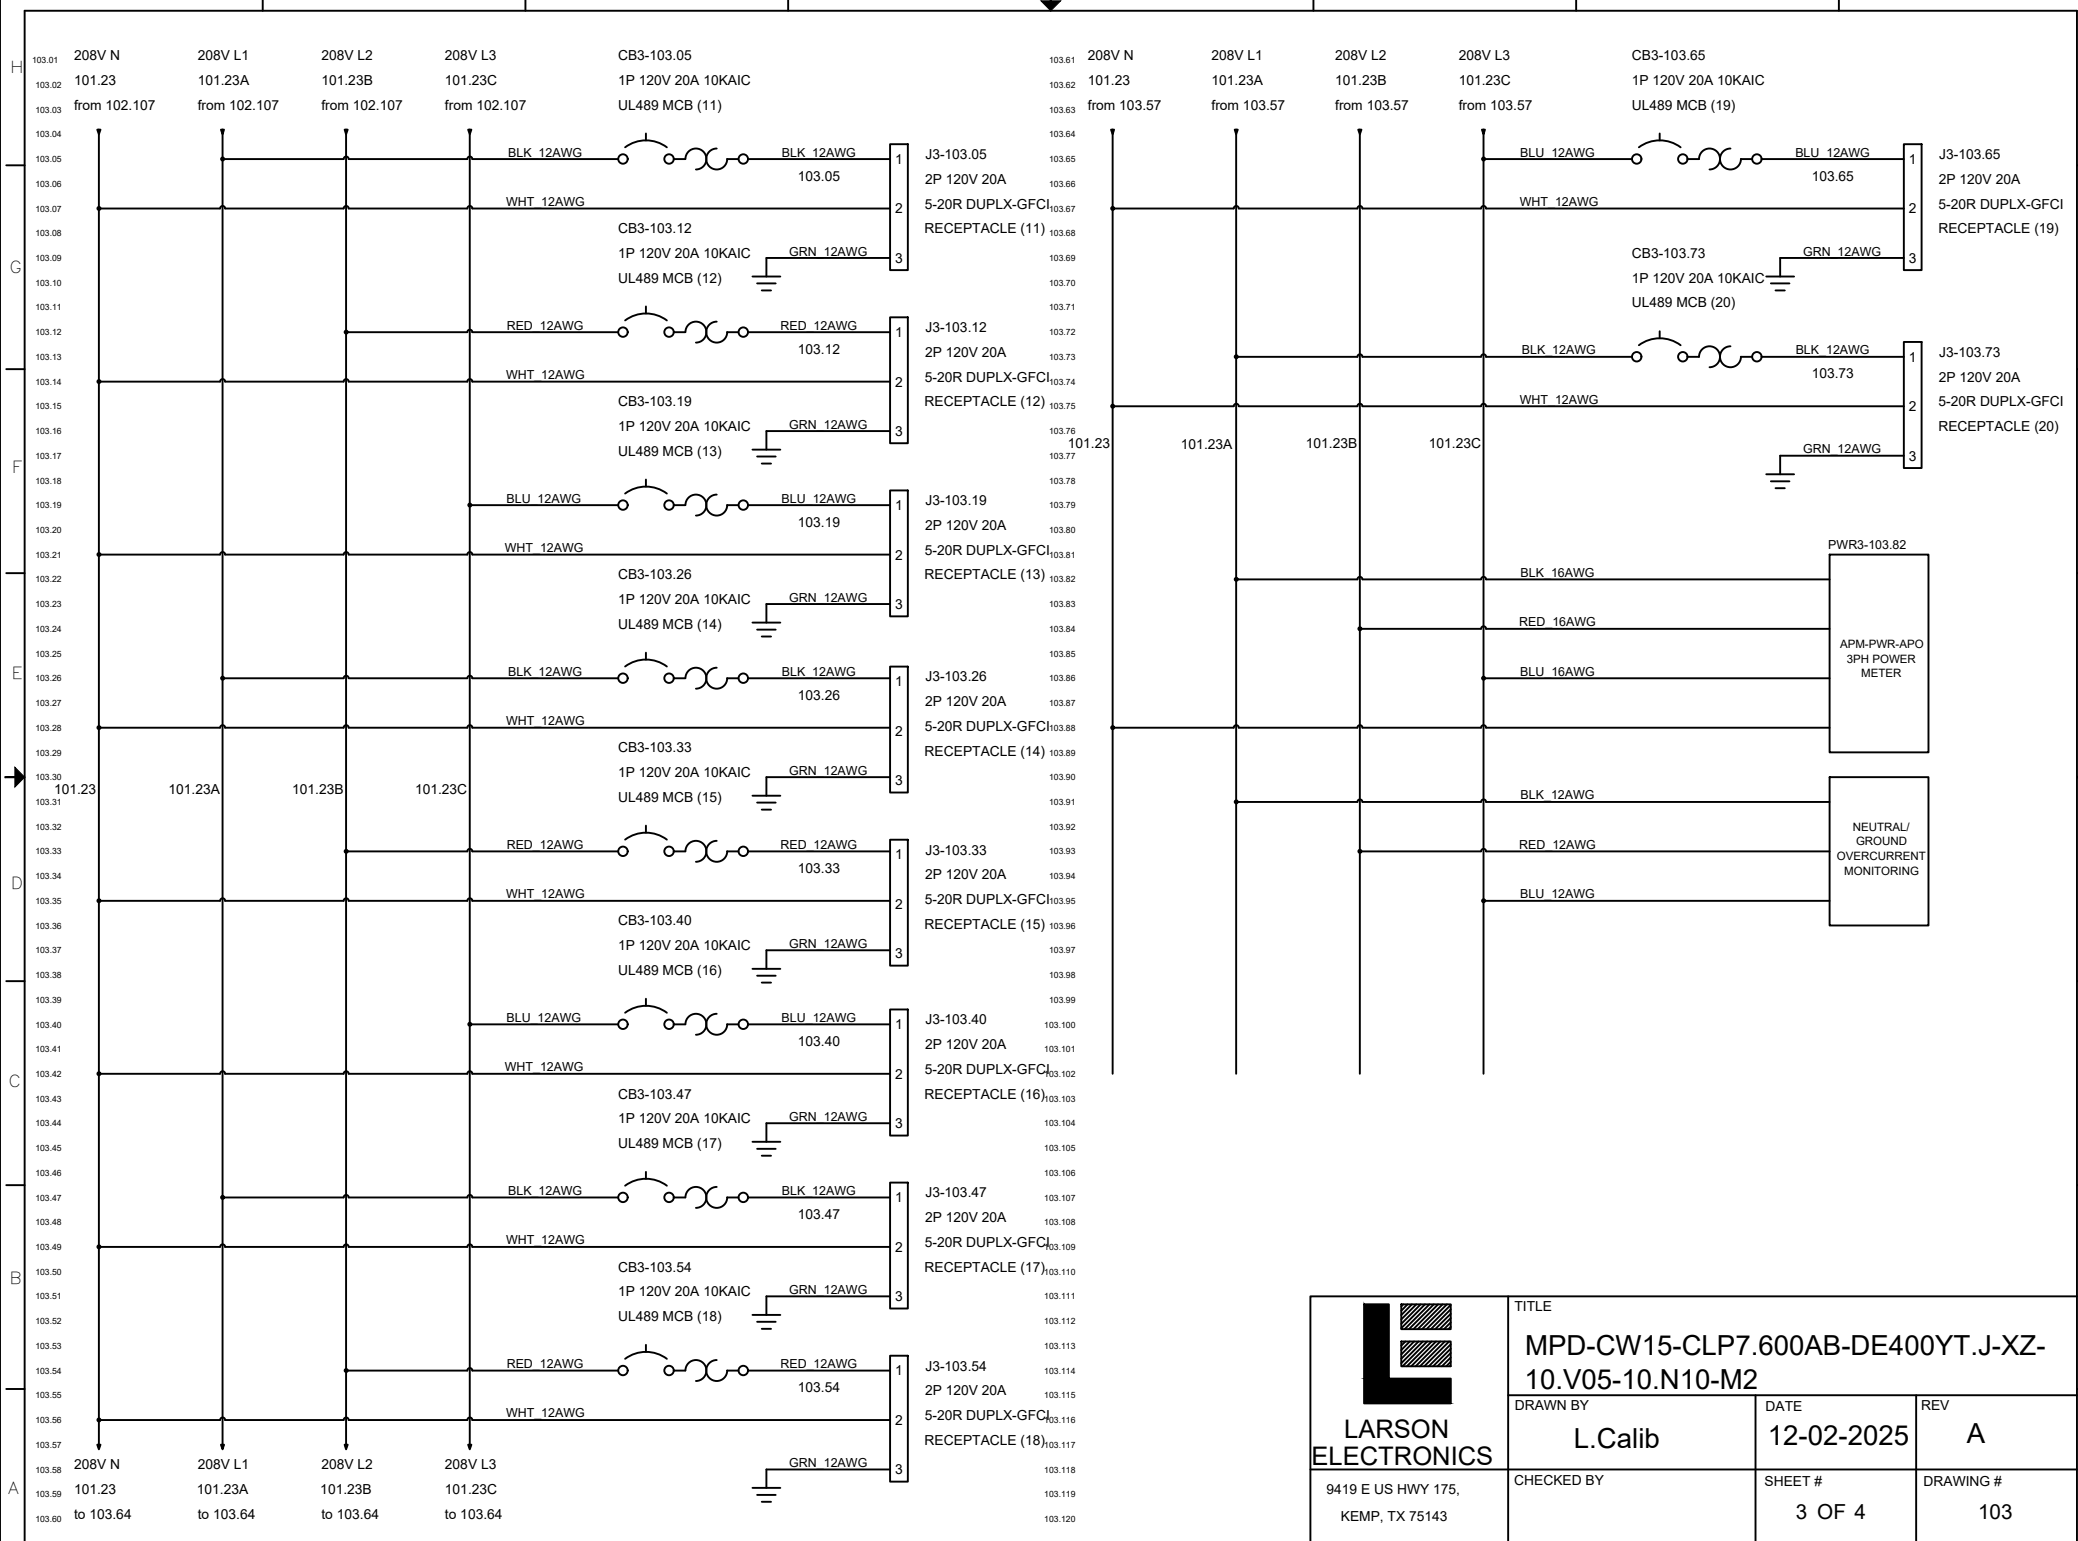

LARSON ELECTRONICS

9419 E US HWY 175,
KEMP, TX 75143

TITLE: MPD-CW15-CLP7.600AB-DE400YT.J-XZ-10.V05-10.N10-M2			
DRAWN BY: L.Calib	DATE: 12-02-2025	REV: A	
CHECKED BY:	SHEET #: 3 OF 4	DRAWING #: 103	

TAGS	QTY	CATALOG	DESCRIPTION
J1-101.30 J1-101.43 J2-102.09 J2-102.20 J2-102.31 J2-102.42 J2-102.65 J2-102.76 J2-102.87 J2-102.98	10	UNV00002362	3P4W 480V 100A PIN AND SLEEVE RECEPTACLE
2 HOLE GRND LUG	1	UNV00007136	2 HOLE GROUND LUG
PL1-101.17	1	UNV00008719	Lev 17R21-G Male 90° Cam Lock Panel Receptacle 600V 690A Green
PL1-101.08	1	UNV00008720	Lev 17R21-H Male 90° Cam Lock Panel Receptacle 600V 690A Brown
PL1-101.11	1	UNV00008721	Lev 17R21-O Male 90° Cam Lock Panel Receptacle 600V 690A Orange
PL1-101.14	1	UNV00008724	Lev 17R21-Y Male 90° Cam Lock Panel Receptacle 600V 690A Yellow
J3-103.05 J3-103.12 J3-103.19 J3-103.26 J3-103.33 J3-103.40 J3-103.47 J3-103.54 J3-103.65 J3-103.73	10	UNV00014533	5-20R 1P 20A 125V GFCI RECEPTACLE
CB1-101.08	1	UNV00016825	3P 480V 600A UL489 MOLDED CASE CIRCUIT BREAKER 600AF
CB3-103.05 CB3-103.12 CB3-103.19 CB3-103.26 CB3-103.33 CB3-103.40 CB3-103.47 CB3-103.54 CB3-103.65 CB3-103.73	10	UNV00017491	1P 125V 20A 10KA UL489 DIN RAIL MOUNT BREAKER
CB1-101.30 CB1-101.43 CB2-102.09 CB2-102.20 CB2-102.31 CB2-102.42 CB2-102.65 CB2-102.76 CB2-102.87 CB2-102.98	10	UNV00014727	3P 100A 240/480VAC MCCB
PD 1 PD 2 PD 3 PD 4	4	UNV00014768	22 HOLE 10IN BUS BAR
GRND BAR KIT	1	UNV00013942C	GROUND BAR KIT
CBL1-101.08 CBL1-101.08A CBL1-101.11 CBL1-101.11A CBL1-101.14 CBL1-101.14A	6	UNV00014204	500 KCMIL - 1C TYPE W CABLE
PWR3-103.82	1	UNV00016483	POWER METER, 1&3-PH, POSITIVE LCD, 100-240V
XF1-101.11	1		400 KVA 480V - 208Y/120V & 415Y/240V 3PH DUAL RATED K-13 ESHIELD TRANSFORMER

LARSON ELECTRONICS
9419 E US HWY 175,
KEMP, TX 75143


TITLE
MPD-CW15-CLP7.600AB-DE400YT.J-XZ-10.V05-10.N10-M2

DRAWN BY	DATE	REV
L.Calib	12-02-2025	A
CHECKED BY	SHEET #	DRAWING #
	4 OF 4	104

REV	DESCRIPTION	DATE
A	QUOTE	09/23/2025

MPD-CW15-CLP7.600AB-DE400YT.J-XZ-10.V05-10.N10-M2


LARSON ELECTRONICS®

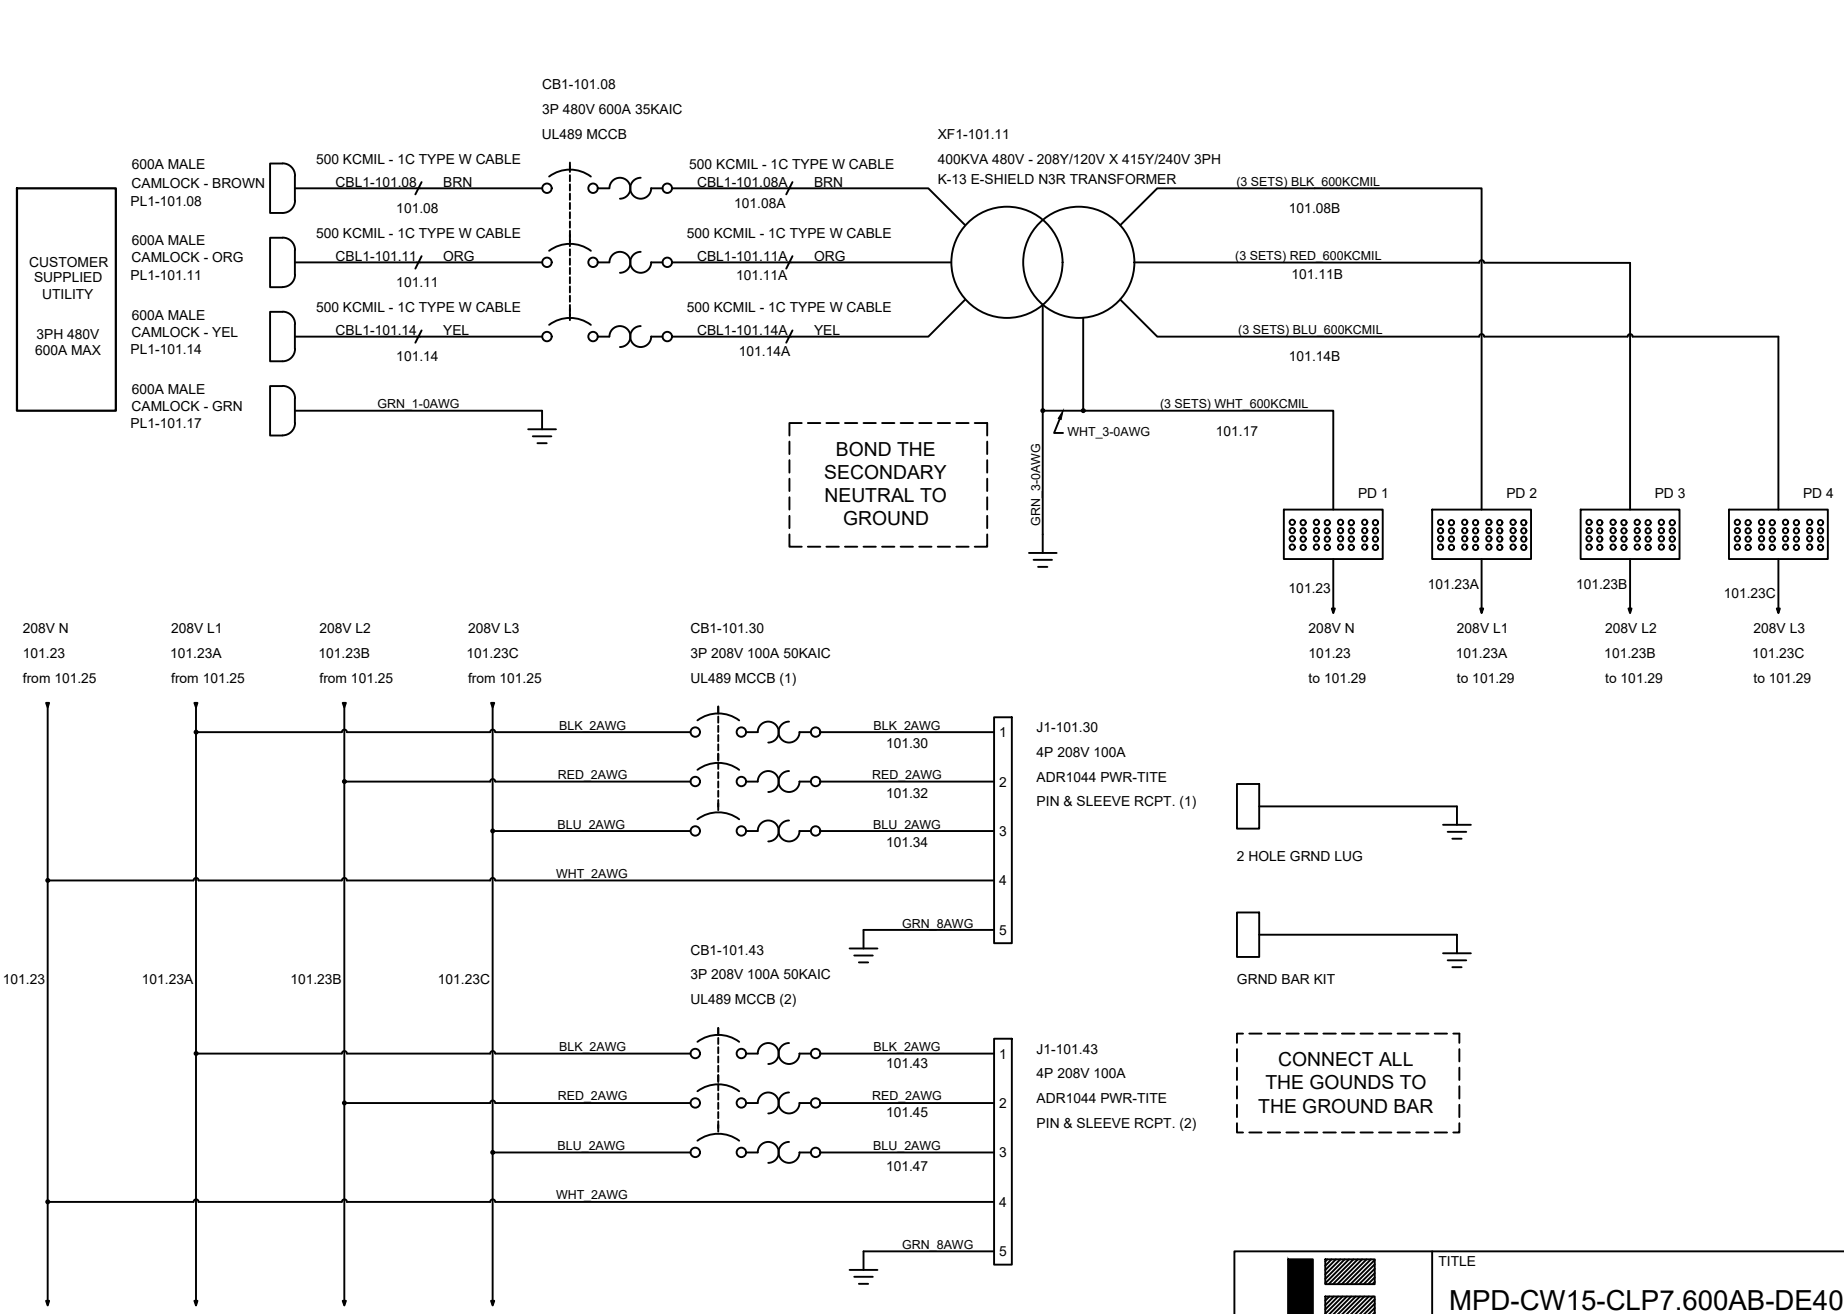


LARSON ELECTRONICS

9419 E US HWY 175,
KEMP, TX 75143

TITLE		
MPD-CW15-CLP7.600AB-DE400YT.J-XZ-10.V05-10.N10-M2		
DRAWN BY: L.Calib	DATE: 12-02-2025	REV: A
CHECKED BY:	SHEET #: 1 OF 4	DRAWING #: 101

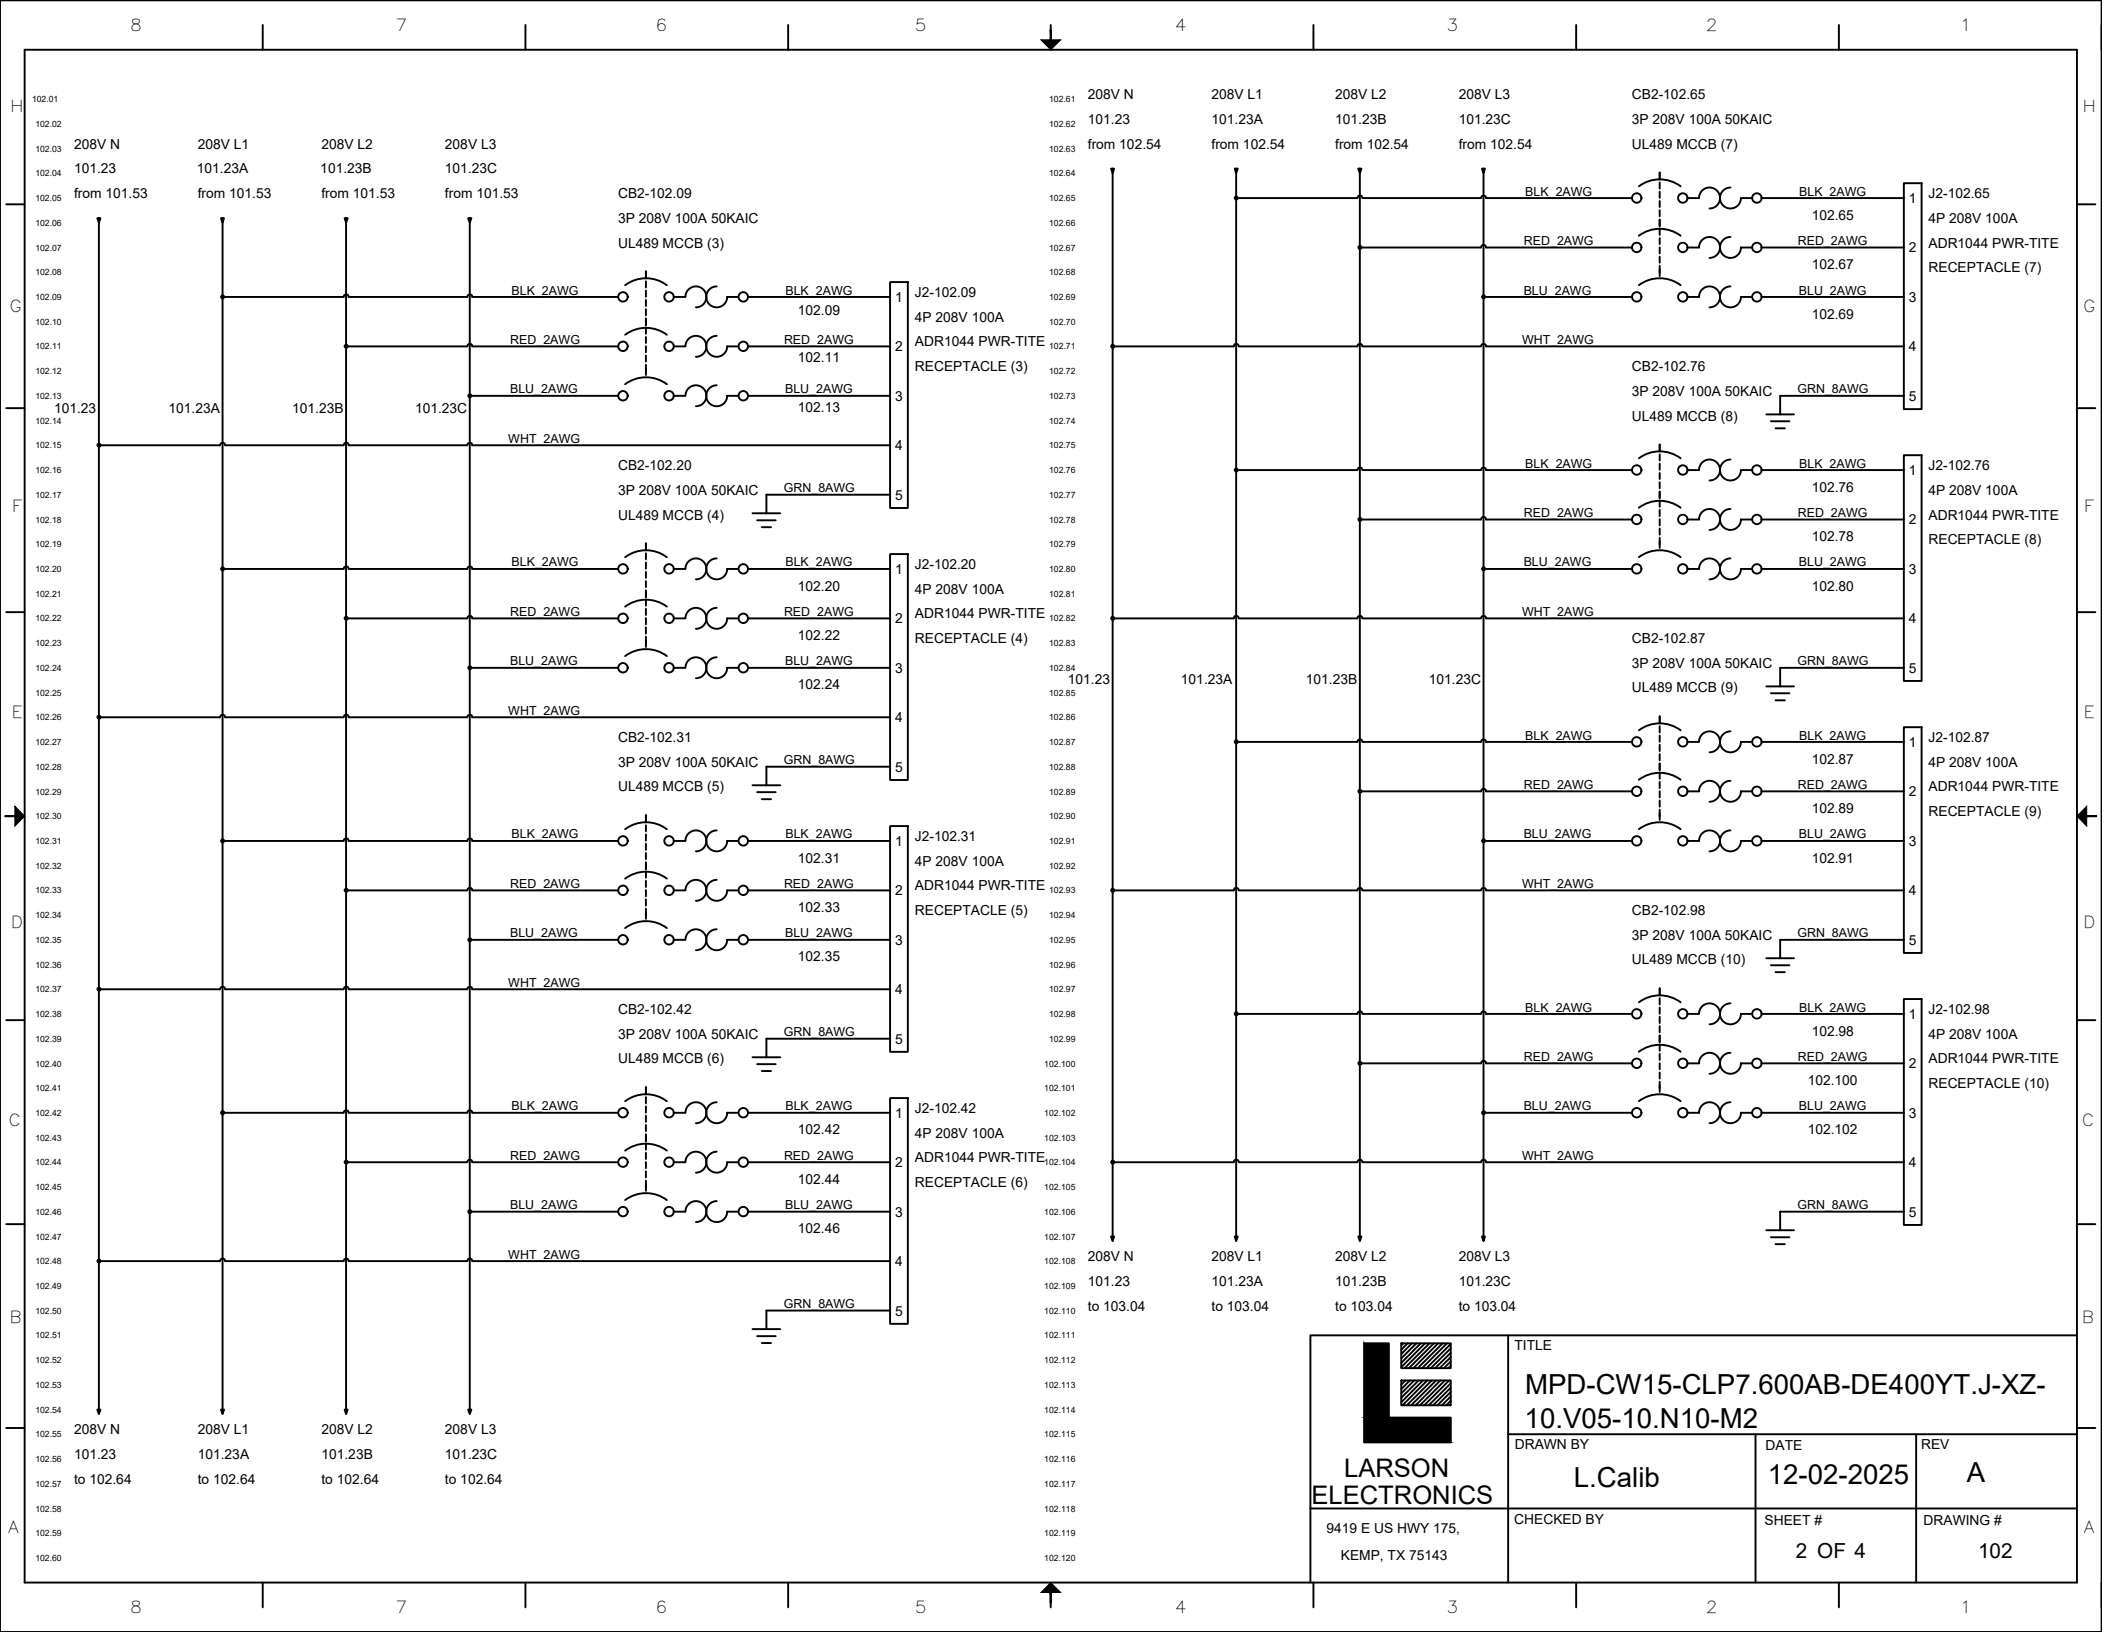
208V N
101.23
from 101.53
208V L1
101.23A
from 101.53
208V L2
101.23B
from 101.53
208V L3
101.23C
from 101.53
CB2-102.09
3P 208V 100A 50KAIC
UL489 MCCB (3)
BLK 2AWG
RED 2AWG
BLU 2AWG
WHT 2AWG
GRN 8AWG
102.09
102.11
102.13
J2-102.09
4P 208V 100A
ADR1044 PWR-TITE
RECEPTACLE (3)
CB2-102.20
3P 208V 100A 50KAIC
UL489 MCCB (4)
102.20
102.22
102.24
J2-102.20
4P 208V 100A
ADR1044 PWR-TITE
RECEPTACLE (4)
CB2-102.31
3P 208V 100A 50KAIC
UL489 MCCB (5)
102.31
102.33
102.35
J2-102.31
4P 208V 100A
ADR1044 PWR-TITE
RECEPTACLE (5)
CB2-102.42
3P 208V 100A 50KAIC
UL489 MCCB (6)
102.42
102.44
102.46
J2-102.42
4P 208V 100A
ADR1044 PWR-TITE
RECEPTACLE (6)
208V N
101.23
to 102.64
208V L1
101.23A
to 102.64
208V L2
101.23B
to 102.64
208V L3
101.23C
to 102.64
208V N
101.23
from 102.54
208V L1
101.23A
from 102.54
208V L2
101.23B
from 102.54
208V L3
101.23C
from 102.54
CB2-102.65
3P 208V 100A 50KAIC
UL489 MCCB (7)
102.65
102.67
102.69
J2-102.65
4P 208V 100A
ADR1044 PWR-TITE
RECEPTACLE (7)
CB2-102.76
3P 208V 100A 50KAIC
UL489 MCCB (8)
102.76
102.78
102.80
J2-102.76
4P 208V 100A
ADR1044 PWR-TITE
RECEPTACLE (8)
CB2-102.87
3P 208V 100A 50KAIC
UL489 MCCB (9)
102.87
102.89
102.91
J2-102.87
4P 208V 100A
ADR1044 PWR-TITE
RECEPTACLE (9)
CB2-102.98
3P 208V 100A 50KAIC
UL489 MCCB (10)
102.98
102.100
102.102
J2-102.98
4P 208V 100A
ADR1044 PWR-TITE
RECEPTACLE (10)
208V N
101.23
to 103.04
208V L1
101.23A
to 103.04
208V L2
101.23B
to 103.04
208V L3
101.23C
to 103.04
LARSON ELECTRONICS
9419 E US HWY 175,
KEMP, TX 75143
TITLE
MPD-CW15-CLP7.600AB-DE400YT.J-XZ-10.V05-10.N10-M2
DRAWN BY
L.Calib
DATE
12-02-2025
REV
A
CHECKED BY
SHEET #
2 OF 4
DRAWING #
102

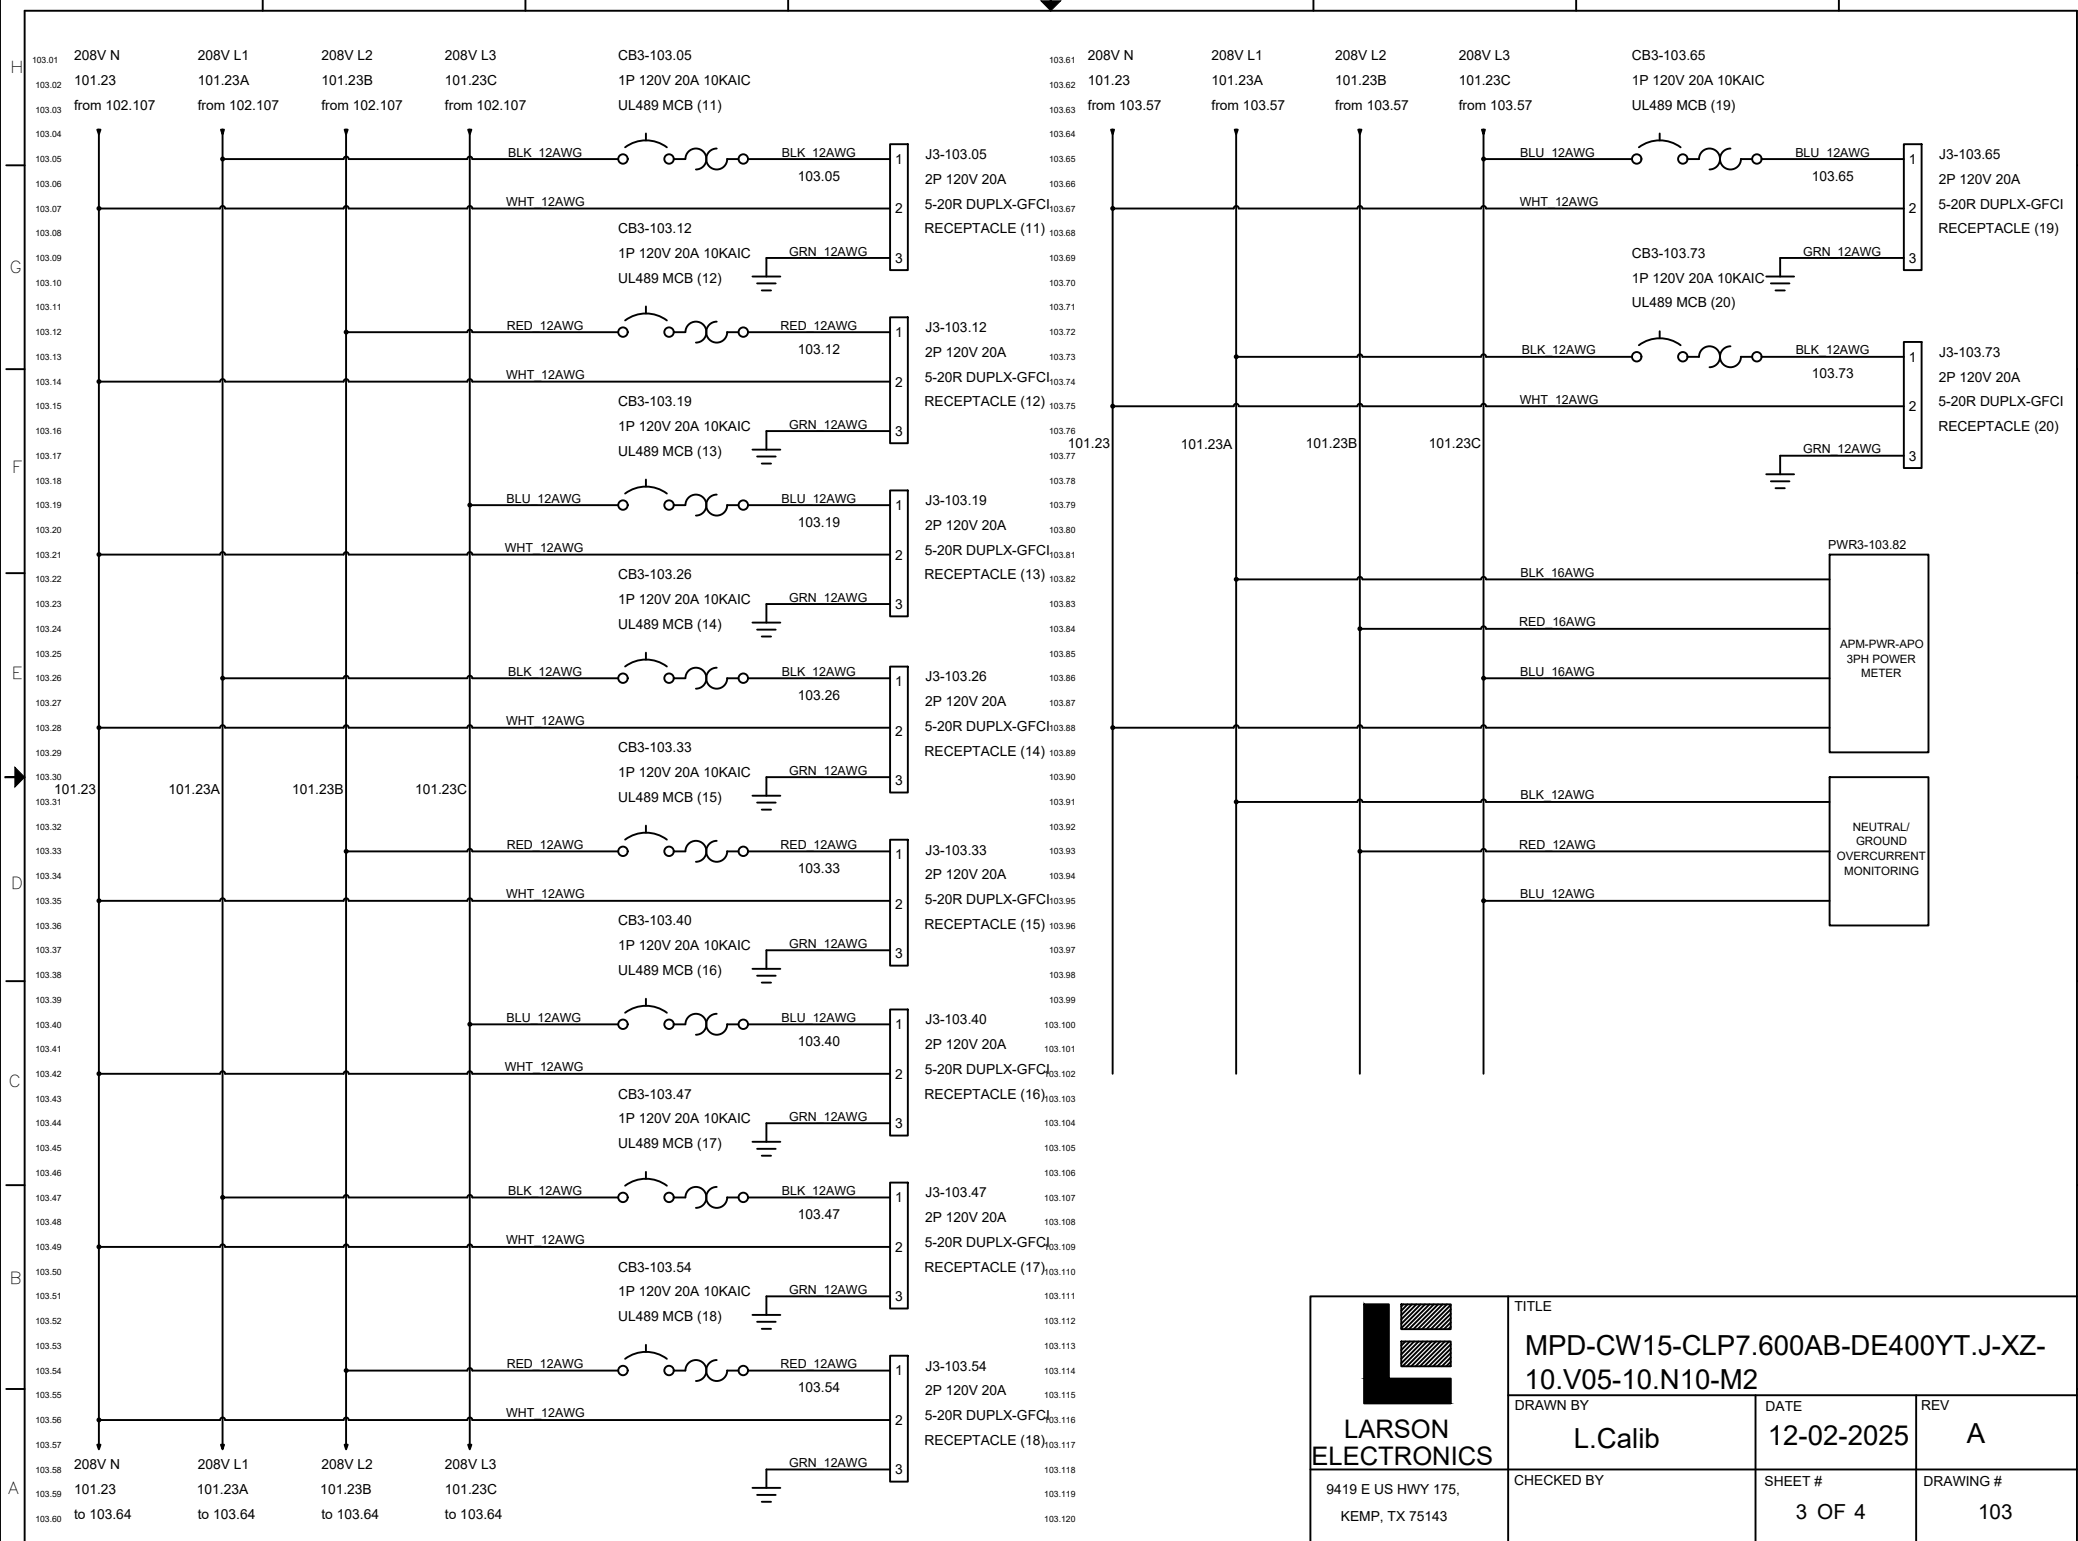

LARSON ELECTRONICS

9419 E US HWY 175,
KEMP, TX 75143


TITLE: MPD-CW15-CLP7.600AB-DE400YT.J-XZ-10.V05-10.N10-M2			
DRAWN BY: L.Calib	DATE: 12-02-2025	REV: A	
CHECKED BY:	SHEET #: 3 OF 4	DRAWING #: 103	

TAGS	QTY	CATALOG	DESCRIPTION
J1-101.30 J1-101.43 J2-102.09 J2-102.20 J2-102.31 J2-102.42 J2-102.65 J2-102.76 J2-102.87 J2-102.98	10	UNV00002362	3P4W 480V 100A PIN AND SLEEVE RECEPTACLE
2 HOLE GRND LUG	1	UNV00007136	2 HOLE GROUND LUG
PL1-101.17	1	UNV00008719	Lev 17R21-G Male 90° Cam Lock Panel Receptacle 600V 690A Green
PL1-101.08	1	UNV00008720	Lev 17R21-H Male 90° Cam Lock Panel Receptacle 600V 690A Brown
PL1-101.11	1	UNV00008721	Lev 17R21-O Male 90° Cam Lock Panel Receptacle 600V 690A Orange
PL1-101.14	1	UNV00008724	Lev 17R21-Y Male 90° Cam Lock Panel Receptacle 600V 690A Yellow
J3-103.05 J3-103.12 J3-103.19 J3-103.26 J3-103.33 J3-103.40 J3-103.47 J3-103.54 J3-103.65 J3-103.73	10	UNV00014533	5-20R 1P 20A 125V GFCI RECEPTACLE
CB1-101.08	1	UNV00016825	3P 480V 600A UL489 MOLDED CASE CIRCUIT BREAKER 600AF
CB3-103.05 CB3-103.12 CB3-103.19 CB3-103.26 CB3-103.33 CB3-103.40 CB3-103.47 CB3-103.54 CB3-103.65 CB3-103.73	10	UNV00017491	1P 125V 20A 10KA UL489 DIN RAIL MOUNT BREAKER
CB1-101.30 CB1-101.43 CB2-102.09 CB2-102.20 CB2-102.31 CB2-102.42 CB2-102.65 CB2-102.76 CB2-102.87 CB2-102.98	10	UNV00014727	3P 100A 240/480VAC MCCB
PD 1 PD 2 PD 3 PD 4	4	UNV00014768	22 HOLE 10IN BUS BAR
GRND BAR KIT	1	UNV00013942C	GROUND BAR KIT
CBL1-101.08 CBL1-101.08A CBL1-101.11 CBL1-101.11A CBL1-101.14 CBL1-101.14A	6	UNV00014204	500 KCMIL - 1C TYPE W CABLE
PWR3-103.82	1	UNV00016483	POWER METER, 1&3-PH, POSITIVE LCD, 100-240V
XF1-101.11	1		400 KVA 480V - 208Y/120V & 415Y/240V 3PH DUAL RATED K-13 ESHIELD TRANSFORMER

LARSON ELECTRONICS
9419 E US HWY 175,
KEMP, TX 75143

TITLE
MPD-CW15-CLP7.600AB-DE400YT.J-XZ-10.V05-10.N10-M2

DRAWN BY	DATE	REV
L.Calib	12-02-2025	A
CHECKED BY	SHEET #	DRAWING #
	4 OF 4	104

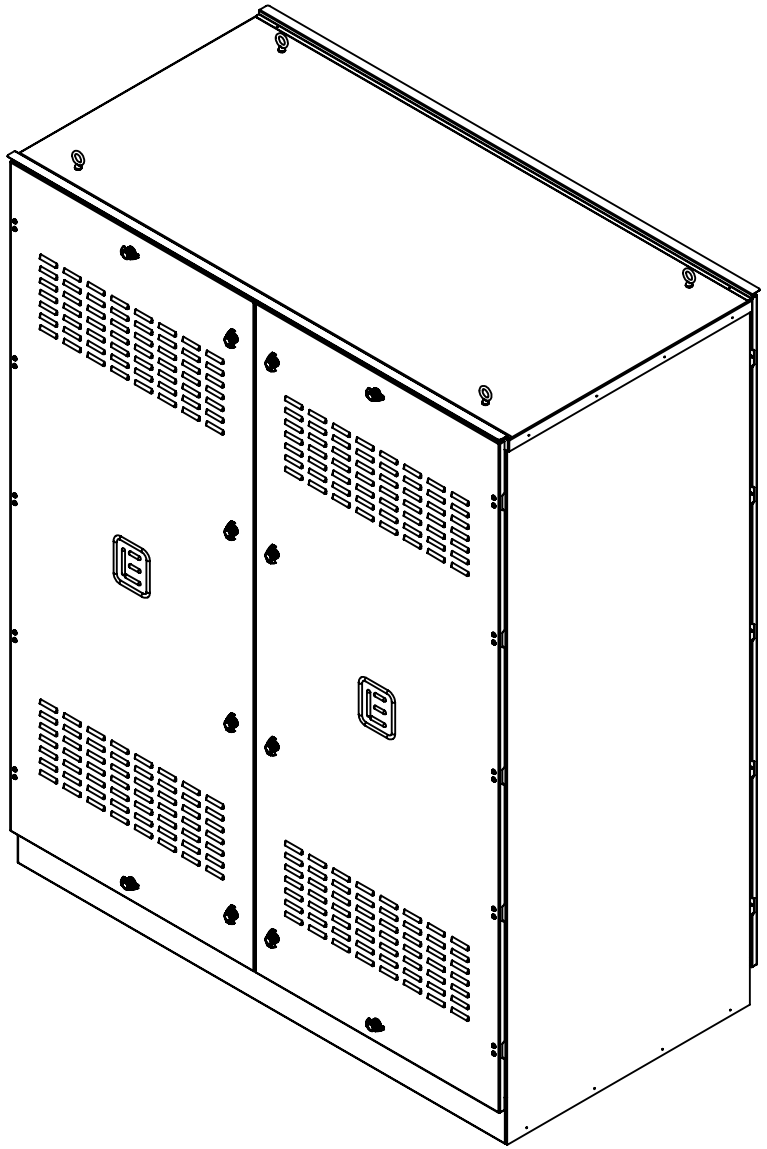

LARSON ELECTRONICS

PART NUMBER:

MPD-CW15-CLP7.600AB-DE400YT.J-XZ-10.V05-10.N10-M2

SIZE		REV
A		**1**

SCALE: NTS | SHEET 1 OF 2

DIMENSIONS ARE IN INCHES


DO NOT SCALE DRAWING | DATE 11/5/2025


UNLESS OTHERWISE NOTED:


Angle	+/- 5 deg
X	+/- 1/2
.X	+/- 1/4
.XX	+/- 1/8


PROPRIETARY AND CONFIDENTIAL

THE INFORMATION CONTAINED IN THIS DRAWING IS THE SOLE PROPERTY OF LARSON ELECTRONICS LLC. ANY REPRODUCTION IN PART OR AS A WHOLE WITHOUT THE WRITTEN PERMISSION OF LARSON ELECTRONICS LLC IS PROHIBITED.

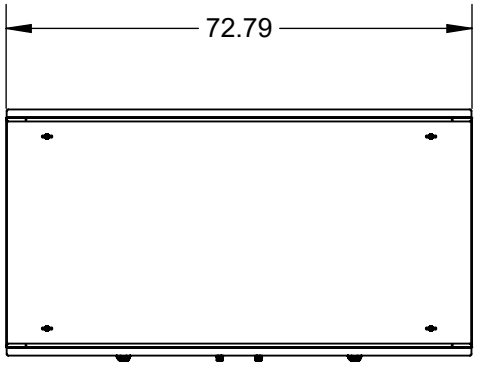

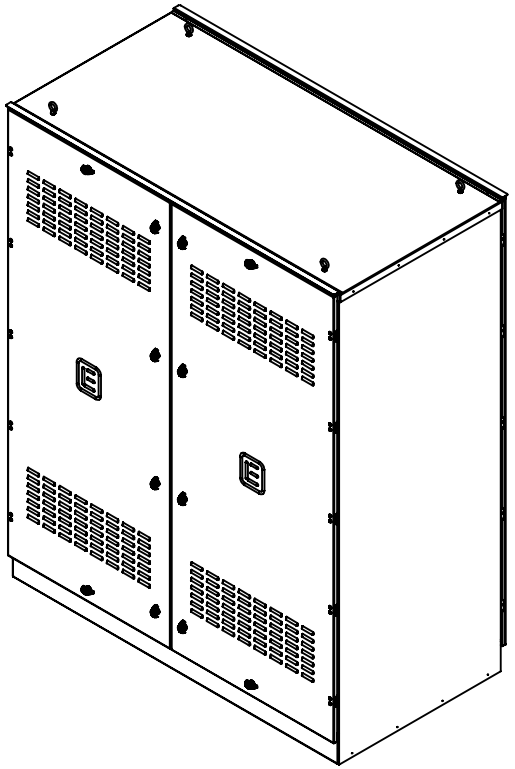

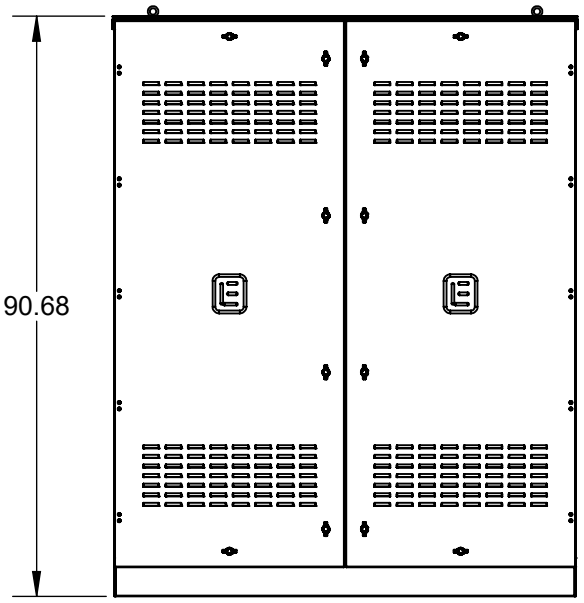

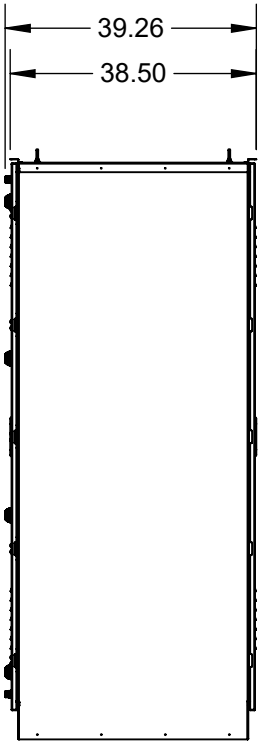

LARSON ELECTRONICS

PART NUMBER:

MPD-CW15-CLP7.600AB-DE400YT.J-XZ-10.V05-10.N10-M2

SIZE	REV
A	1

SCALE: NTS | SHEET 2 OF 2

DIMENSIONS ARE IN INCHES

DO NOT SCALE DRAWING | DATE 11/5/2025

UNLESS OTHERWISE NOTED:

Angle	+/- 5 deg
X	+/- 1/2
.X	+/- 1/4
.XX	+/- 1/8

PROPRIETARY AND CONFIDENTIAL

THE INFORMATION CONTAINED IN THIS DRAWING IS THE SOLE PROPERTY OF LARSON ELECTRONICS LLC. ANY REPRODUCTION IN PART OR AS A WHOLE WITHOUT THE WRITTEN PERMISSION OF LARSON ELECTRONICS LLC IS PROHIBITED.

Larson Electronics LLC
9419 E US HWY 175, Kemp, TX 75143
Phone: 800.369.6671

www.LarsonElectronics.com
Email: sales@LarsonElectronics.com
Fax: 903.765.7664



Larson Electronics LLC
9419 E US HWY 175, Kemp, TX 75143
Phone: 800.369.6671

www.LarsonElectronics.com
Email: sales@LarsonElectronics.com
Fax: 903.765.7664



Certification

Manufacturer: Larson Electronics LLC
Address: 9419 US-HWY 175
Kemp, Texas 75143

Declare the following equipment conforms to the standard(s) as listed:

Model: MGL, MPD, MGS, WAL Series
Description: Power Distribution Systems

Evaluated Listings:

ETL: UL 1640 - NEC / United States standards
ETL: CAN/CSA-C22.2 No. 14 – CEC / Canada standards

The MGL, MPD, MGS, WAL Series are certified to NEC and CEC standards for power distribution systems. These units are constructed using individual components certified to NEC and CEC standards, and are built to UL 1640 and CAN/CSA C22.2 No 14.

Signed for and on behalf of: Larson Electronics, LLC
Place of issue: Kemp, TX
Date of issue: September 11, 2019

Signature: James Thomas

Name: James Thomas
Position: Operations Manager

LARSON ELECTRONICS LLC • 9419 E US HWY 175 • KEMP, TX 75143
p: 1-800-369-6671 • intl: 903-498-3363 • f: 903-498-3364 • sales@larsonelectronics.com

Certification

Manufacturer: Larson Electronics LLC
Address: 9419 US-HWY 175
Kemp, Texas 75143

Declare the following equipment conforms to the statements(s) as listed:

Model: MGL, MPD, MGS, WAL Series
Description: Power Distribution Systems

The MGL, MPD, MGS, WAL Series from Larson Electronics LLC utilize components certified to NEC and CEC standards. Larson Electronics LLC specifies wiring device standard designations (e.g. NEMA 5-20R, NEMA L6-30R, CS8265C) in the electrical diagrams and spec sheet of each product. Unless specified, the brands of components used, which may vary based on availability at the time of build, include but are not limited to: Hubbell, Leviton, Molex, Daniel Woodhead, Legrand, Eaton, Thomas & Betts, Russel Stroll, Meltric, Mennekes, ABB Group, Emerson, Appleton, Crouse Hinds, Killark, R.Stahl, or other certified equipment manufacturers.

Signed for and on behalf of: Larson Electronics, LLC
Place of issue: Kemp, TX

Signature: James Thomas

Name: James Thomas
Position: Operations Manager

LARSON ELECTRONICS LLC • 9419 E US HWY 175 • KEMP, TX 75143
p: 1-800-369-6671 • intl: 903-498-3363 • f: 903-498-3364 • sales@larsonelectronics.com

TECHNICAL INFORMATION

POWDURA® POLYESTER TGIC
POWDER COATING

PRODUCT DESCRIPTION

PLR2-60002
RAL 5010 GENT BLUE

POWDURA® Polyester TGIC Powder Coatings are recommended for a broad range of interior/exterior functional and decorative applications.

Advantages:

- Provides excellent overbake resistance
- Good chemical resistance
- Very good outdoor exposure qualities
- Wide range of special effects available
- Available in a broad range of colors

Many applications, including:
Steel Furniture
Refrigeration
Electronic Cabinetry
Scaffolding
Electrical Equipment
Instrument Housings

Appliances
Sporting Goods

Storage: Powdura® Powder Coatings should be kept in a dry and cool area at temperatures below 80°F (27°C). When not in use, store powder in sealed containers: fine powders are hygroscopic.

Substrate Preparation: Substrate should be free of grease, oil, dirt, fingerprints, drawing compounds, any contamination, and surface preparation treatments to ensure optimum adhesion and coating performance properties. The use of a chemical conversion coating prior to the application of a powder coating is strongly recommended.

Testing: Due to the wide variety of substrates, surface preparation methods, application methods, and environments, the customer should test the complete system for adhesion, compatibility and performance prior to full-scale application.

CAUTIONS

Thoroughly review product SDS prior to using this product. Please consult your local sales representative or your local Sherwin-Williams facility for additional information.

Special Advisory: River texture type finishes are unique finishes that may vary with application, film thickness and cure conditions. Light colors and very dark colors may occasionally show colored specks that appear as contamination. This is the nature of this type of finish and cannot be predicted or controlled. Thorough cleaning is required when switching to a normal smooth powder coating to prevent craters in the smooth finish.

APPLICATION

Cure Schedule:	10 MIN @ 400F
Film Thickness Range(mils):	3.0-5.0

ATTRIBUTES

Specific Gravity(g/ml):	1.72
Coverage at 1.0 Mil(ft^2/lb):	112.4
60° Gloss: (ASTM D-523)	15-30
Adhesion: (ASTM D-3359)	5B
Flexibility: (ASTM D-522)	Pass 1/8"
Pencil Hardness: (ASTM D-3363)	H-2H
Impact Resistance(in.lb): (ASTM D-2794)	Dir 100 in-lbs Rev 100 in-lbs

Note: Performance measured using 24-gauge Bonderite® 1000 test panels.

Shelf Life:	12 Months

Sherwin-Williams recommends that all material be used in FIFO order (first in - first out). Materials that exceed the recommended shelf life should be tested prior to use.

Note:
Product Data Sheets are periodically updated to reflect new information relating to the product. It is important that the customer obtain the most recent Product Data Sheet for the product being used. The information, rating and opinions stated above pertain to the material currently offered and represent the results of tests believed to be reliable. However, due to variations in customer handling and methods of application, which are not known, or under our control, The Sherwin-Williams Company cannot make any warranties or guaranties as to the end results.

08 00

Grove City Product Mod

24-Mar-2020

Material Safety Data Sheet

To Whom It May Concern,

Larson Electronics LLC MGL, MPD, MGS, WAL Series industrial line of portable power distribution systems are considered "ARTICLES" under 29 CFR 1910-1200, the OSHA Hazard Communication Standard, and do not require a Material Safety Data Sheet (MSDS).

Articles are specifically exempt from the regulations of this standard. OSHA defines an article as follows:

1910-1200(c) – Article means a manufactured item other than a fluid or particle:

i. Which is formed to a specific shape or design during manufacture;
ii. Which has end use function(s) dependent in whole or in part upon its shape or design during end use; and
iii. Which under normal conditions does not release more than very small quantities.

Regards,

Ray Smith
Larson Electronics, LLC.

LARSON ELECTRONICS LLC • 9419 E US HWY 175 • KEMP, TX 75143
p: 1-800-369-6671 • intl: 903-498-3363 • f: 903-498-3364 • sales@larsonelectronics.com

<- Back

Product Description

Title:	STAGE & STUDIO PORTABLE WIRING COMPARTMENTS
Company:	LARSON ELECTRONICS LLC - Kemp, TX USA
Product Information:	Power Distribution System, Model Nos. MGL, MPD, MGS, WAL series; Followed by AAK-PBB.FFF-SCC.GGG-EEXCCC.DDD; Where AA = 2,3,5,7,9,15,20,25,30,45,50,75; BB = 1P, 3P; FFF = 480,240,208,120; CC = 1P,3P; GGG = 480,240,208,120; EE = # of outlets; CCC = voltage; DDD = outlet amperage.
Evaluated to the following:	A representative sample of the listed devices have been tested, investigated and found to comply with the requirements of the Standard(s) for Stage & Studio Portable Wiring Compartments (UL-1640) and are identified with the ETL Listed Mark.

<- Back

Contact Us

Americas+1-888-347-5478
(or +1-312-906-7801)
Email
dirlist@intertek.com

Intertek Home
Product Directories

Inspector Center

Get up-to-date information on everything from our Accreditations to our Certifications and Marks. Learn more...

News

Intertek Unveils New Design for Product Safety and Quality Certification Marks. Learn more...

© 2010 Intertek All Rights Reserved.
All other product or service names are the property of their respective owners.

intertek
Total Quality. Assured.



<- Back

Product Description

Title:	INDUSTRIAL CONTROL EQUIPMENT
Company:	LARSON ELECTRONICS LLC - Kemp, TX USA
Product Information:	Industrial Control Panels For General Use. Power Distribution System, Model Nos. MGL, MPD, MGS series; Followed by AAK-PBB.FFF-SCC.GGG-EEXCCC.DDD; Where AA = 2,3,5,7,9,15,20,25,30,45,50,75; BB = 1P, 3P; FFF = 480,240,208,120; CC = 1P,3P; GGG = 480,240,208,120; EE = # of outlets; CCC = voltage; DDD = outlet amperage.
Evaluated to the following:	A representative sample of the listed devices have been tested, investigated and found to comply with the requirements of the Standard(s) for Industrial Control Equipment (CAN/CSA-C22.2 No. 14) and are identified with the cETL Listed Mark.

<- Back

Contact Us

ETL listed products that are in doubt or for products that do not appear in the directory, please request a verification of certification.
Americas+1-888-347-5478 (or +1-847-660-7407)
Email
etldirectory@intertek.com

Intertek Home
Product Directories
DLP on mobile devices

Inspector Center

Get up-to-date information on everything from our Accreditations to our Certifications and Marks. Learn more...

News

Intertek Unveils New Design for Product Safety and Quality Certification Marks. Learn more...

© 2010 Intertek All Rights Reserved.
All other product or service names are the property of their respective owners.

Certification

Manufacturer: Larson Electronics LLC
Address: 9419 US-HWY 175
Kemp, Texas 75143

Declare the following equipment conforms to the standard(s) as listed:

Model: MGL, MPD, MGS, WAL Series
Description: Power Distribution Systems

The MGL, MPD, MGS, WAL series complies with the below standards set forth by the listed Association's requirements. Purchased and manufactured components are evaluated to Larson Electronics LLC Quality Control Management system per ISO 9001:2015. This certification applies to all specimens manufactured in accordance to the manufacture's drawings.

Evaluated Standards:

AISC: Structural steel skid design
NFPA 70: National Electrical Code
ASTM A36: Standard Specification for Carbon Structural Steel
ASTM A123: Standard Specification for Zinc (Hot-Dip Galvanized) Coatings on Iron and Steel Products
ASTM A153: Standard Specification for Zinc Coating (Hot-Dip) on Iron and Steel Hardware
ASTM A489: Standard Specification for Carbon Steel Lifting Eyes
ASTM A502: Standard Specification for Rivets, Steel, Structural
ASTM A563: Standard Specification for Carbon and Alloy Steel Nuts
ASTM A500: Standard Specification for Cold-Formed Welded and Seamless Carbon Steel Structural Tubing in Rounds and Shapes
ASTM B172: Standard Specification for Rope-Lay-Stranded Copper Conductors Having Bunch-Stranded Members, for Electrical Conductors
ASTM D7803: Standard Practice for Preparation of Zinc (Hot-Dip Galvanized) Coated Iron and Steel Product and Hardware Surfaces for Powder Coating
SAE J429: Mechanical and Material Requirements for Externally Threaded Fasteners
AWS D1.1: Structural Welding – Steel
ICEA S-58-679: Standard for Control, Instrumentation and Thermocouple Extension Conductor Identification
ICEA S-75-381: Portable and Power Feeder Cables for Use in Mines and Similar Applications
NEMA OFP 1-2017: Protection of Receptacle Outlets in Wet Locations According to the National Electrical Code

LARSON ELECTRONICS LLC • 9419 E US HWY 175 • KEMP, TX 75143
p: 1-800-369-6671 • intl: 903-498-3363 • f: 903-498-3364 • sales@larsonelectronics.com

NEMA PB 1-2011: Panelboards
NEMA ST 20-2014: Dry Type Transformers for General Applications
NEMA WD 1-1999 (R2015): General Color Requirements for Wiring Devices
ANSI C80.1-2015: American National Standard for Electric Rigid Steel Conduit
ANSI C119.4-2016: American National Standard for Electric Connectors
ANSI Z535.4-2011: American National Standard for Product Safety Signs and Labels
ANSI/IEC 60529-2004 (R2011): American National Standard for Degrees of Protection Provided by Enclosures (IP Code)

Signed for and on behalf of: Larson Electronics, LLC
Place of issue: Kemp, TX

Signature: James Thomas

Name: James Thomas
Position: Operations Manager

LARSON ELECTRONICS LLC • 9419 E US HWY 175 • KEMP, TX 75143
p: 1-800-369-6671 • intl: 903-498-3363 • f: 903-498-3364 • sales@larsonelectronics.com

Certification

Manufacturer: Larson Electronics LLC
Address: 9419 US-HWY 175
Kemp, Texas 75143

Declare the following equipment conforms to the standard(s) as listed:

Model: MGL, MPD, MGS, WAL Series
Description: Power Distribution Systems

Evaluated Listings:

CE: DIRECTIVE 2014/35/EU - LOW VOLTAGE DIRECTIVE
CE: DIRECTIVE 2014/30/EU - EMC DIRECTIVE
CE: Regulation (EC) No 1907/2006 - REACH REGULATION
CE: DIRECTIVE 2015/863/EU - ROHS DIRECTIVE

The MGL, MPD, MGS, WAL series complies with the essential protection requirements of the European Parliament of the Council Directive for Low Voltage Directive, EMC Directive, REACH Regulation, and RoHS Directive. This certification applies to all specimens manufactured in accordance to the manufacture's drawings.

Signed for and on behalf of: Larson Electronics, LLC
Place of issue: Kemp, TX

Signature: James Thomas

Name: James Thomas
Position: Operations Manager

LARSON ELECTRONICS LLC • 9419 E US HWY 175 • KEMP, TX 75143
p: 1-800-369-6671 • intl: 903-498-3363 • f: 903-498-3364 • sales@larsonelectronics.com

Certification

Manufacturer: Larson Electronics LLC
Address: 9419 US-HWY 175
Kemp, Texas 75143

Declare the following equipment conforms to the standard(s) as listed:

Model: MGL, MPD, MGS, WAL Series
Description: Power Distribution Systems

Evaluated Listings:

CE: Regulation (EC) No 1907/2006 - REACH REGULATION
CE: DIRECTIVE 2015/863/EU - ROHS DIRECTIVE

This is to certify that products offered by Larson Electronics LLC comply with the Reduction of Hazardous Substances (RoHS) directives. Directive 2002/95/EC became effective on 1 July 2006. It restricts the use of six substances in the manufacture of electrical and electronic equipment. This directive was revised in June 2011 and is now referred to as directive 2011/65/EU. Directive 2015/863/EU amending Annex II to Directive 2011/65/EU announced plans to add four substances from 22 July 2019.

We hereby certify that the equipment specified above conforms to the Directive(s) by containing less of the restricted substances than the stated limits.

Signed for and on behalf of: Larson Electronics, LLC
Place of issue: Kemp, TX

Signature: James Thomas

Name: James Thomas
Position: Operations Manager

LARSON ELECTRONICS LLC • 9419 E US HWY 175 • KEMP, TX 75143
p: 1-800-369-6671 • intl: 903-498-3363 • f: 903-498-3364 • sales@larsonelectronics.com

Certification

Manufacturer: Larson Electronics LLC
Address: 9419 US-HWY 175
Kemp, Texas 75143

Declare the following equipment conforms to the standard(s) as listed:

Model: MGL, MPD, MGS, WAL Series
Description: Power Distribution Systems

Evaluated Listings:

CE: Regulation (EC) No 1907/2006 - REACH REGULATION

This letter establishes the opinion of Larson Electronics LLC regarding the status, under the current European Union (“EU”) Regulations on Registration, Evaluation, Authorization, and Restriction of Chemical Substances (“REACH”).

REACH does not apply to manufactured products which are referred to as “completed articles”. Substances (chemicals) are subject to REACH registration, NOT products.

In addition, Articles are exempt from the REACH requirements if (a) the Article does not contain a substance of very high concern or candidate substance in an amount exceeding 0.1% weight by weight, and (b) if substances present in the Article in excess of 1 ton per year per importer are not expected nor intended to be released.

Based on communication with our raw material suppliers, we conclude that to the best of our knowledge our products requiring REACH compliance do not contain any of the currently listed SVHC in concentrations of 0.1% or above.

Accordingly, we foresee no registration or pre-registration requirement for the products we supply.

Signed for and on behalf of: Larson Electronics, LLC
Place of issue: Kemp, TX

Signature: James Thomas

Name: James Thomas
Position: Operations Manager

LARSON ELECTRONICS LLC • 9419 E US HWY 175 • KEMP, TX 75143
p: 1-800-369-6671 • intl: 903-498-3363 • f: 903-498-3364 • sales@larsonelectronics.com

Larson Electronics LLC
9419 E US HWY 175, Kemp, TX 75143
Phone: 800.369.6671

www.LarsonElectronics.com
Email: sales@LarsonElectronics.com
Fax: 903.765.7664

Frequently Asked Questions (FAQ)

There are no Faqs