Summary

Example Layout for UV Office Sanitation

Example of Occuiped Air UV Installation Utilizing
IND-AH-UVC Series fixtures in offices and common areas
IND-AHC-TRF-2X4-UVC-R1-120V in bathrooms
IND-EV-SS-48-1L-UVC-V1-MS in elevators

This provides active air sanitation in all occupied areas.
Elevator interiors are sanitized after usage

Larson Electronics LLC can provide custom layouts for your facility.
Please contact us below to begin

Larson Electronics LLC
9419 E US HWY 175
Kemp, TX 75143

800-369-6671
sales@larsonelectronics.com
www.larsonelectronics.com

Luminaire Summary


Luminaire Schedule						
Symbol	Qty	Label	Arrangement	Total Lamp Lumens	LLF	Description
	26	IND-AH-UVC-LF-24-SF-WLM-120V	SINGLE	N.A.	1.000	Wall Mount UVC
	1	IND-AH-UVC-LF-24-SF-CWM-120V	SINGLE	N.A.	1.000	Corner Wall Mount UVC
	7	IND-AH-UVC-DF-24-SF-PND-120V	SINGLE	N.A.	1.000	Pendant Mount UVC
	3	IND-EV-SS-48-1L-UVC-V1-MS	SINGLE	N.A.	1.000	Elevator Mount UVC
	4	IND-AHC-TRF-2X4-UVC-R1	SINGLE	N.A.	1.000	2x4 Troffer UV Air Purifier

Luminaire Location Summary

Coordinates In Feet


Luminaire Location Summary						
LumNo	**Label**	**X**	**Y**	**Z**	**Orient**	**Tilt**
1	IND-AH-UVC-LF-24-SF-WLM-120V	7	28	10	0	0
2	IND-AH-UVC-LF-24-SF-WLM-120V	11	4	10	90	0
3	IND-AH-UVC-LF-24-SF-WLM-120V	27	4	10	90	0
4	IND-AH-UVC-LF-24-SF-WLM-120V	7	47	10	0	0
5	IND-AH-UVC-LF-24-SF-WLM-120V	7	66	10	0	0
6	IND-AH-UVC-LF-24-SF-WLM-120V	7	85	10	0	0
7	IND-AH-UVC-LF-24-SF-WLM-120V	7	104	10	0	0
8	IND-AH-UVC-LF-24-SF-WLM-120V	32	129	10	270	0
9	IND-AH-UVC-LF-24-SF-CWM-120V	8	128	10	312.709	0
10	IND-AH-UVC-LF-24-SF-WLM-120V	51	88	10	270	0
11	IND-AH-UVC-LF-24-SF-WLM-120V	62	70	10	180	0
12	IND-AH-UVC-LF-24-SF-WLM-120V	69	50	10	270	0
13	IND-AH-UVC-LF-24-SF-WLM-120V	81	33	10	180	0
14	IND-AH-UVC-LF-24-SF-WLM-120V	79	16	10	180	0
15	IND-AH-UVC-LF-24-SF-WLM-120V	59	7	10	90	0
16	IND-AH-UVC-LF-24-SF-WLM-120V	88	7	10	90	0
17	IND-AH-UVC-LF-24-SF-WLM-120V	109	7	10	90	0
18	IND-AH-UVC-LF-24-SF-WLM-120V	94	38	10	270	0
19	IND-AH-UVC-LF-24-SF-WLM-120V	29	23	10	90	0
20	IND-AH-UVC-DF-24-SF-PND-120V	50.5	32	10	270	0
21	IND-AH-UVC-DF-24-SF-PND-120V	35	50	10	270	0
22	IND-AH-UVC-DF-24-SF-PND-120V	35	69	10	270	0
23	IND-AH-UVC-DF-24-SF-PND-120V	31	92.5	10	270	0
24	IND-AH-UVC-DF-24-SF-PND-120V	30.5	110.5	10	270	0
25	IND-AH-UVC-LF-24-SF-WLM-120V	99.5	50.5	10	270	0
26	IND-AH-UVC-LF-24-SF-WLM-120V	85	46	10	0	0
27	IND-AH-UVC-LF-24-SF-WLM-120V	110	50.5	10	270	0
28	IND-AH-UVC-LF-24-SF-WLM-120V	131	47	10	90	0
29	IND-AH-UVC-LF-24-SF-WLM-120V	112.5	33.5	10	180	0
30	IND-AH-UVC-LF-24-SF-WLM-120V	121.5	13	10	0	0
31	IND-AH-UVC-LF-24-SF-WLM-120V	131.5	13.5	10	0	0
32	IND-AH-UVC-LF-24-SF-WLM-120V	38	16	10	0	0
33	IND-AH-UVC-DF-24-SF-PND-120V	126.5	32.5	10	270	0
34	IND-AH-UVC-DF-24-SF-PND-120V	140	67.5	10	180	0
35	IND-EV-SS-48-1L-UVC-V1-MS	127.5	77.5	10	0	0
36	IND-EV-SS-48-1L-UVC-V1-MS	127.5	68	10	0	0
37	IND-EV-SS-48-1L-UVC-V1-MS	127.5	59	10	0	0
38	IND-AHC-TRF-2X4-UVC-R1	100	72	10	270	0
39	IND-AHC-TRF-2X4-UVC-R1	100	61.5	10	270	0
40	IND-AHC-TRF-2X4-UVC-R1	118.5	72	10	270	0
41	IND-AHC-TRF-2X4-UVC-R1	118.5	61.5	10	270	0

Viewpoint

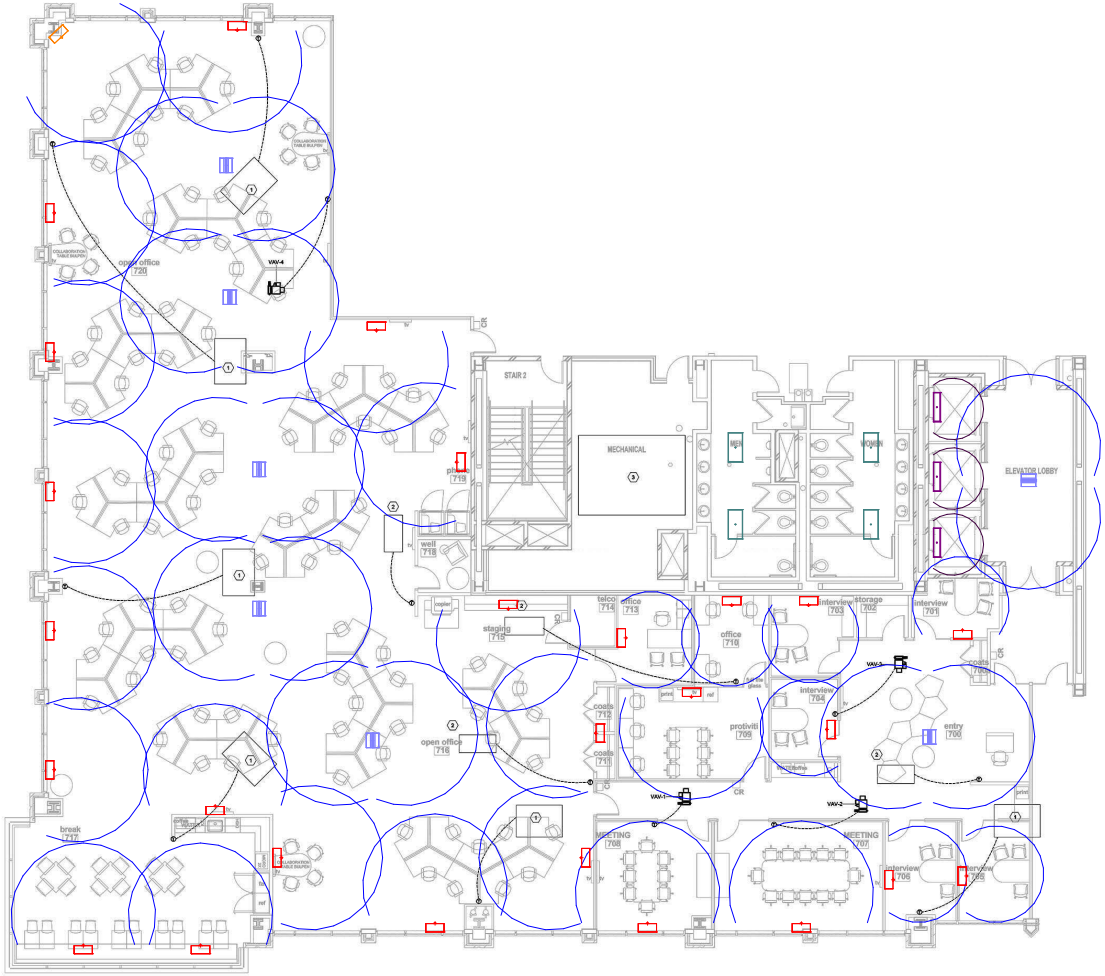


VIEWPOINT: Viewpoint_01

Viewpoint - Cont.

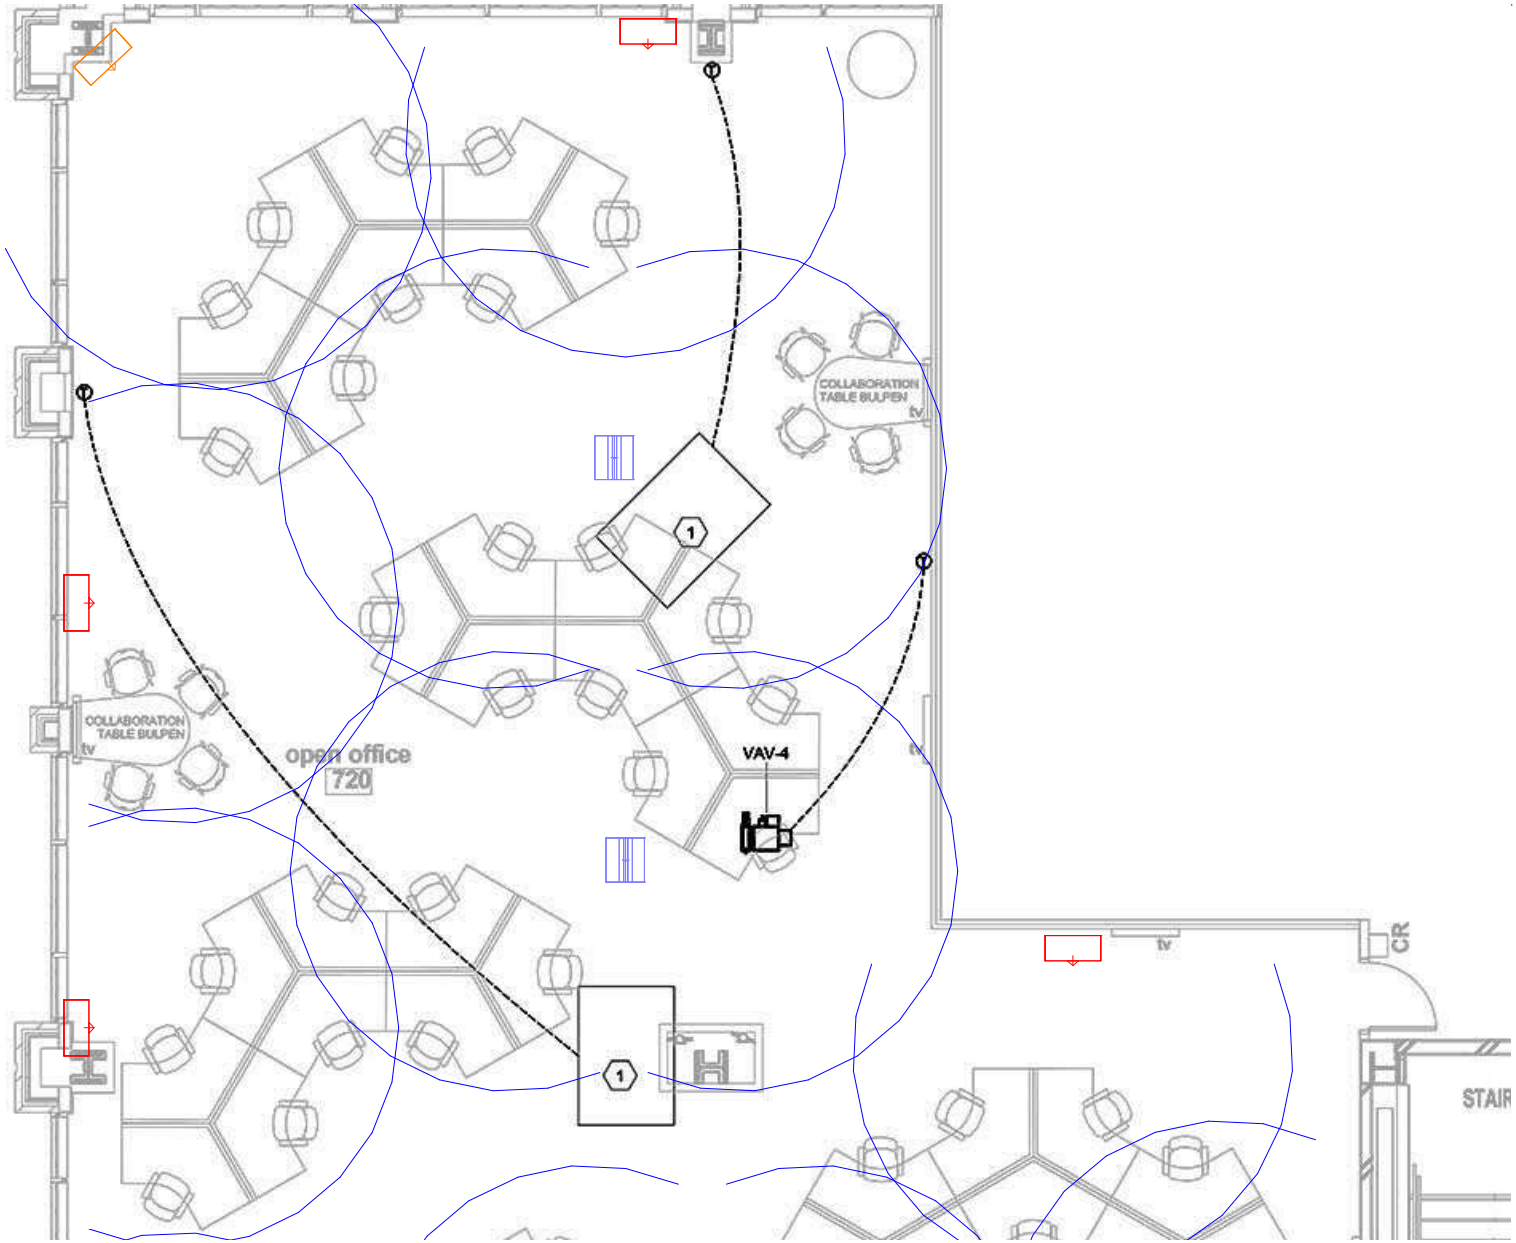


VIEWPOINT: Viewpoint_02

Viewpoint - Cont.

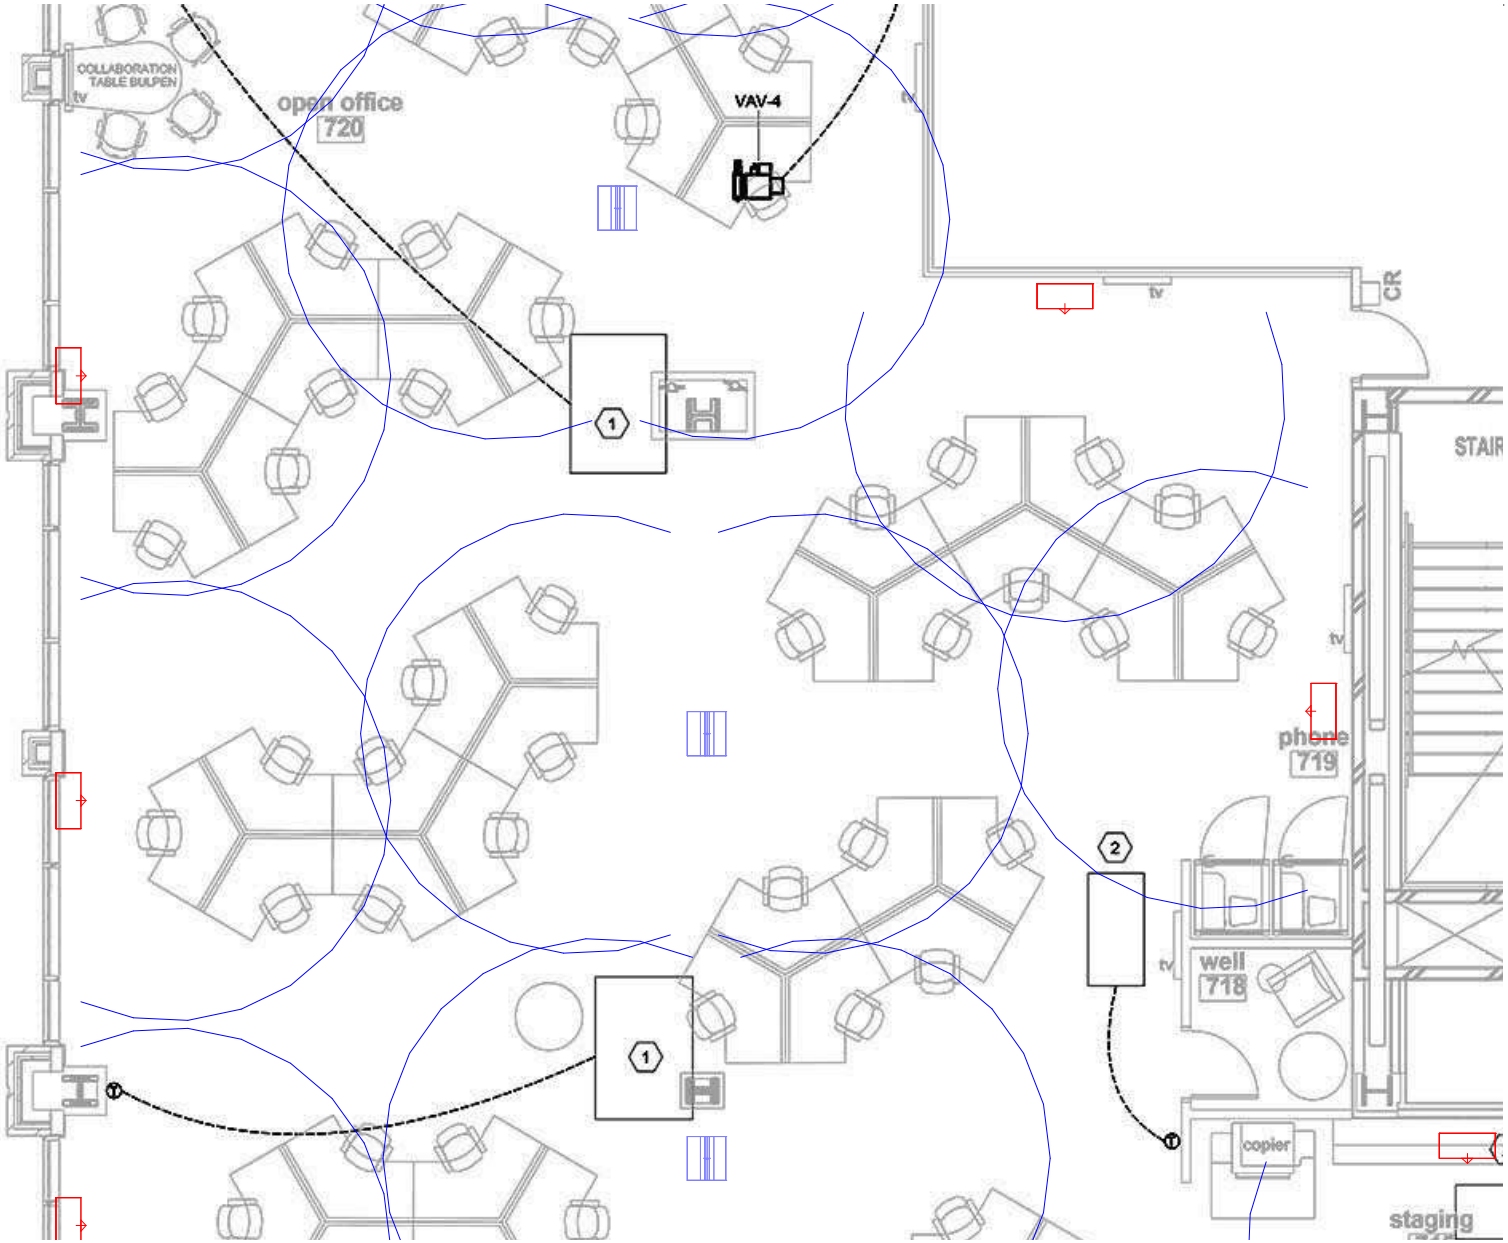


VIEWPOINT: Viewpoint_03

Viewpoint - Cont.

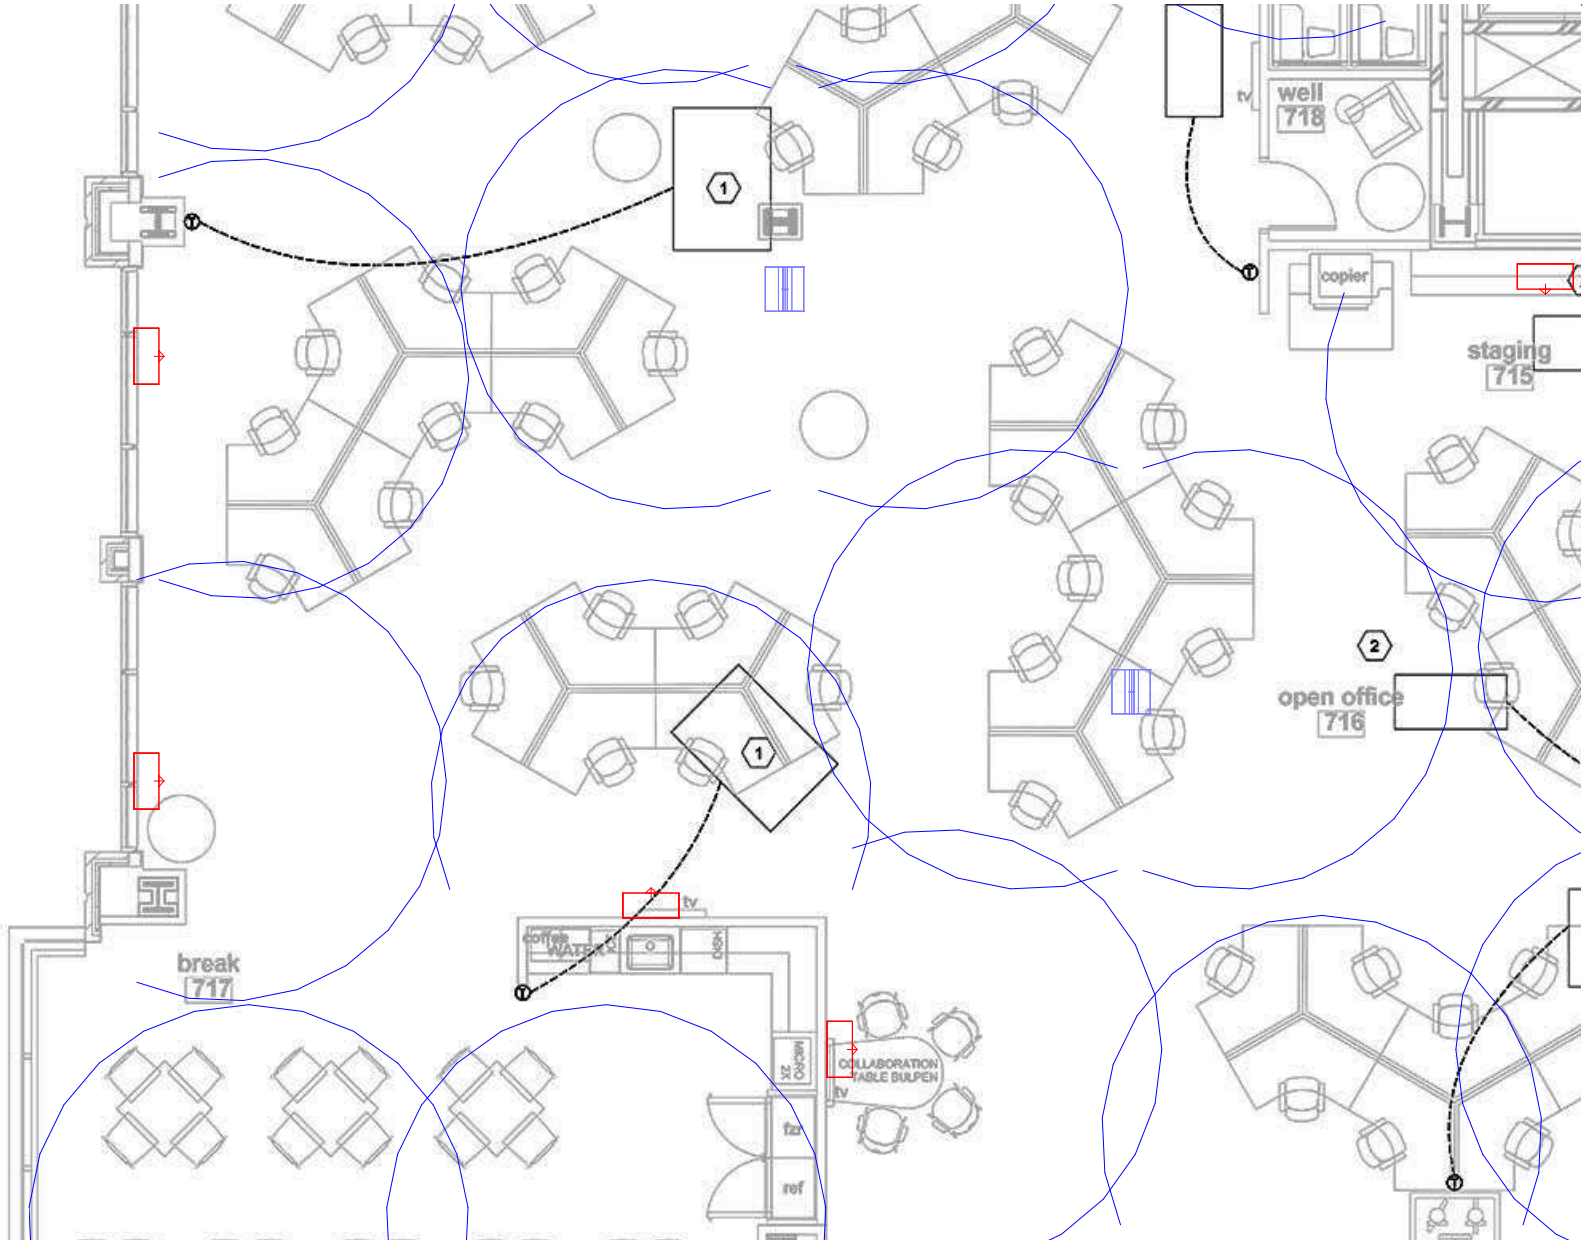


VIEWPOINT: Viewpoint_04

Viewpoint - Cont.

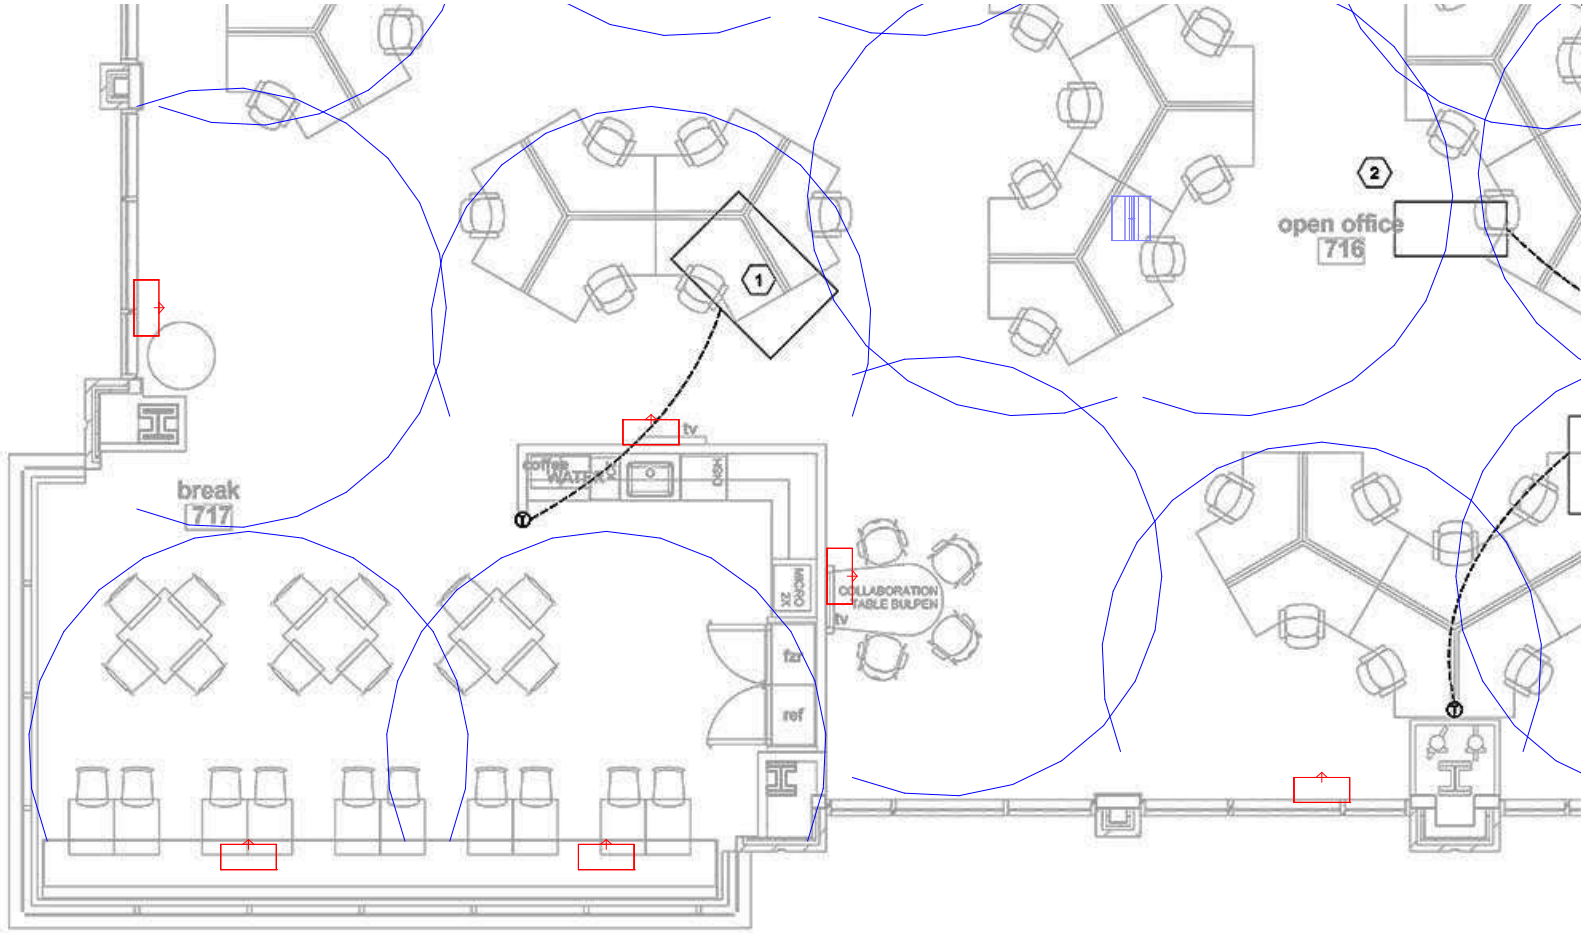


VIEWPOINT: Viewpoint_05

Viewpoint - Cont.

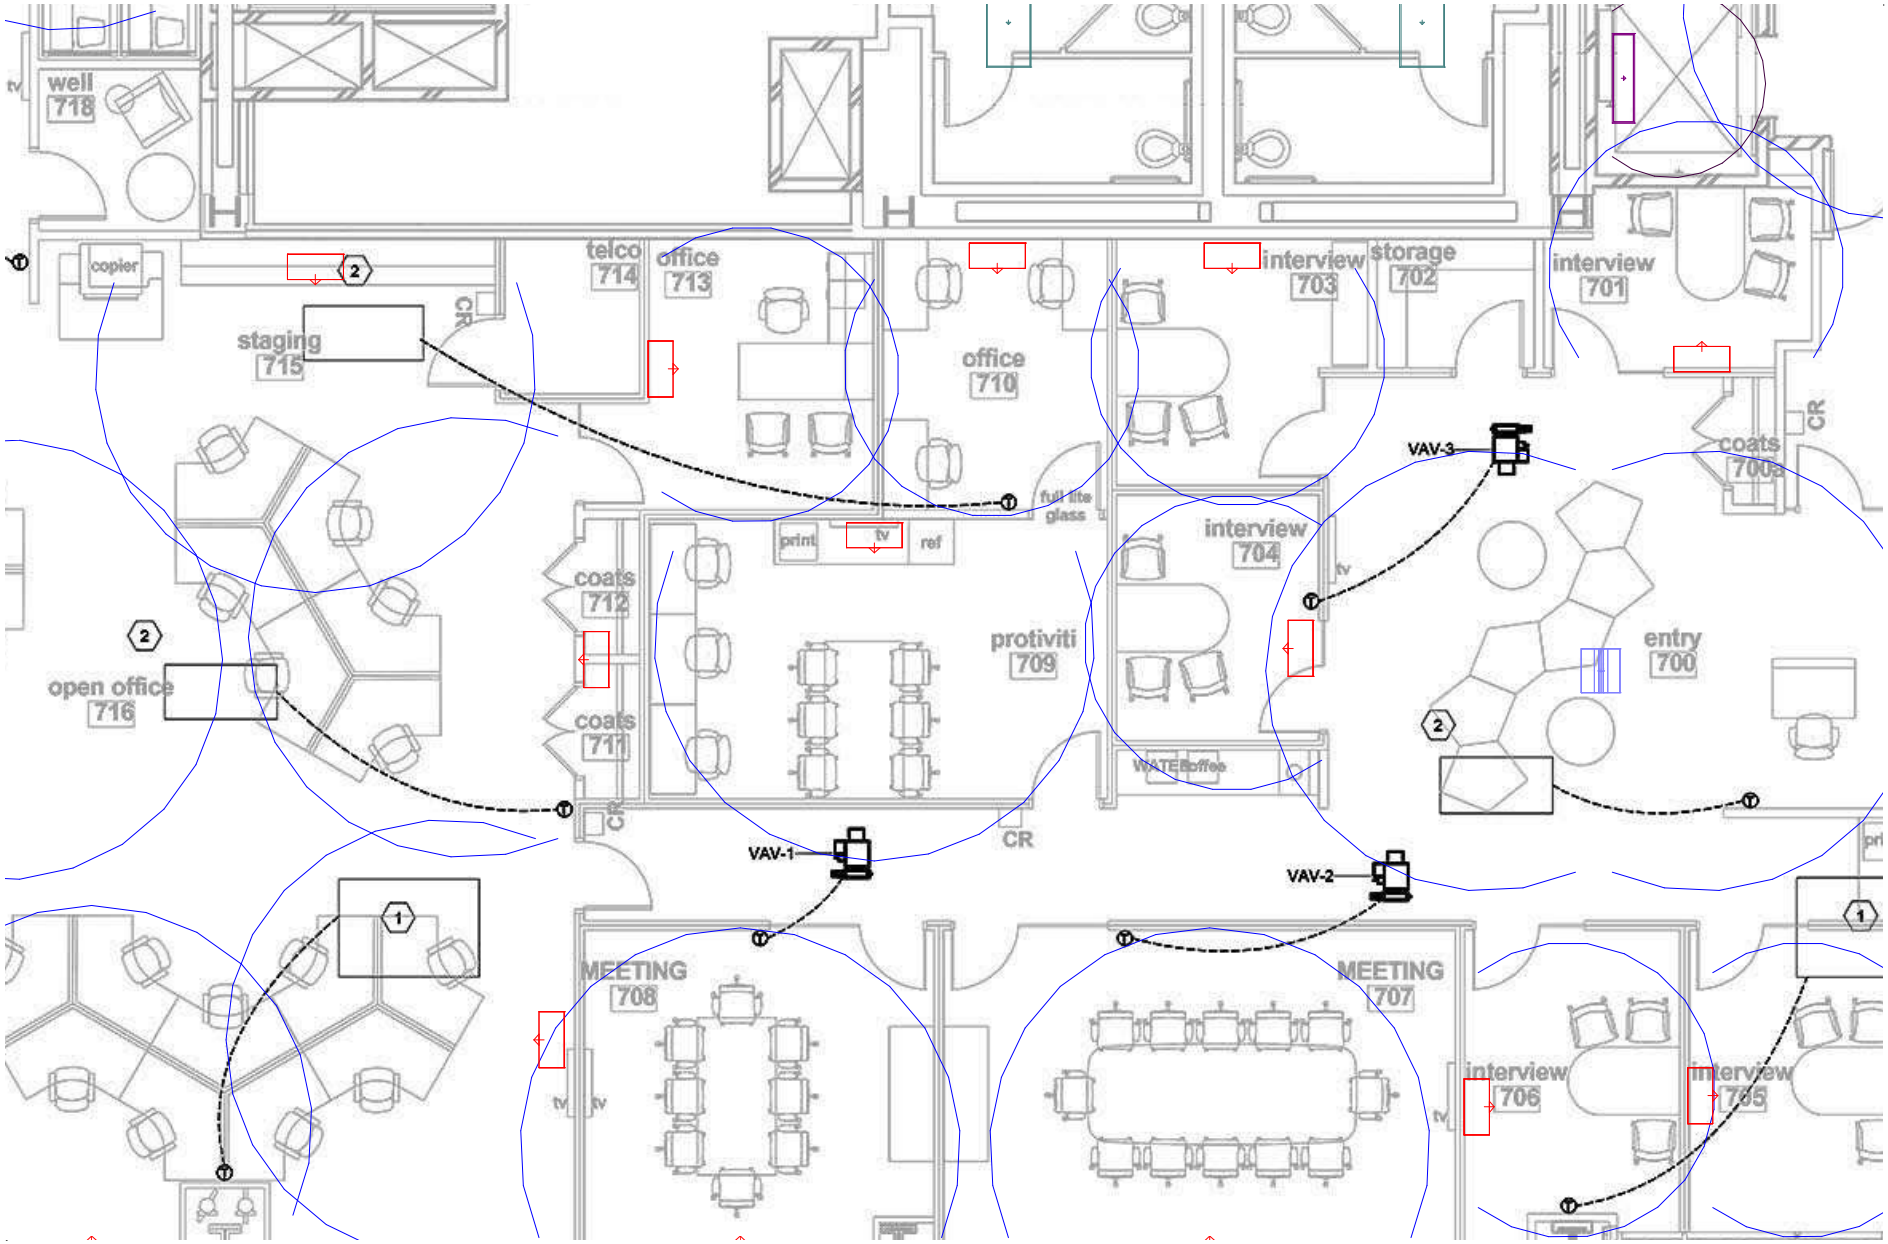


VIEWPOINT: Viewpoint_06

Viewpoint - Cont.

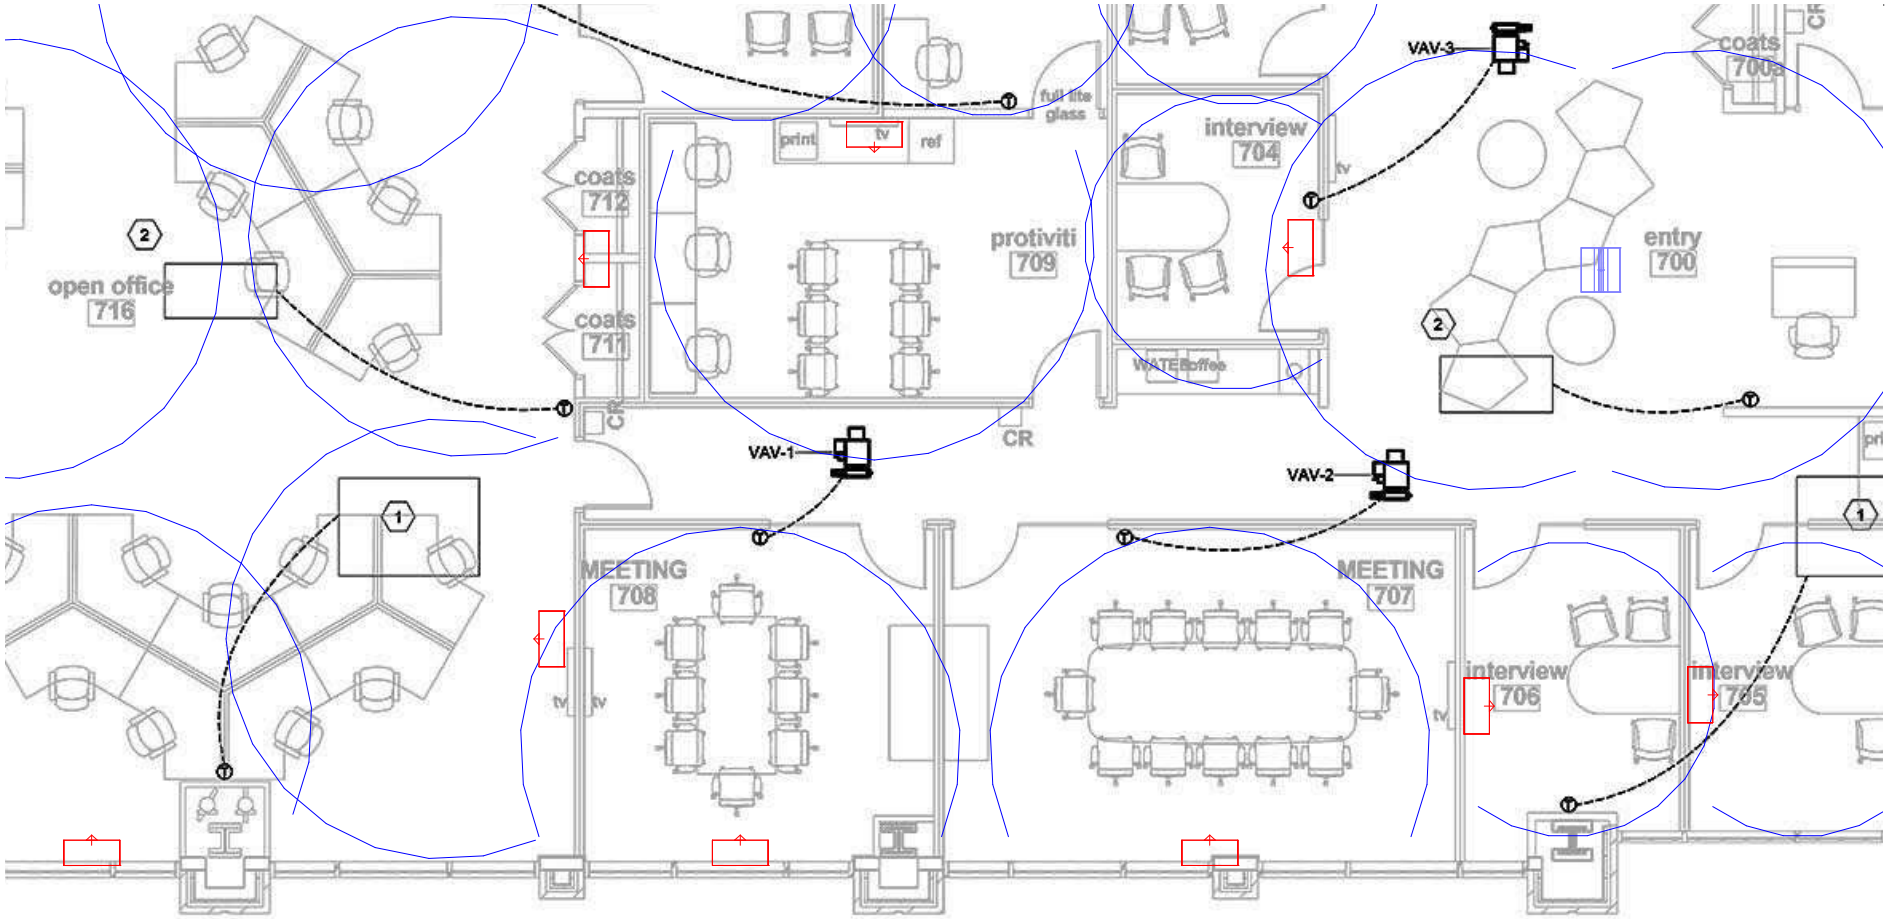


VIEWPOINT: Viewpoint_07

Viewpoint - Cont.

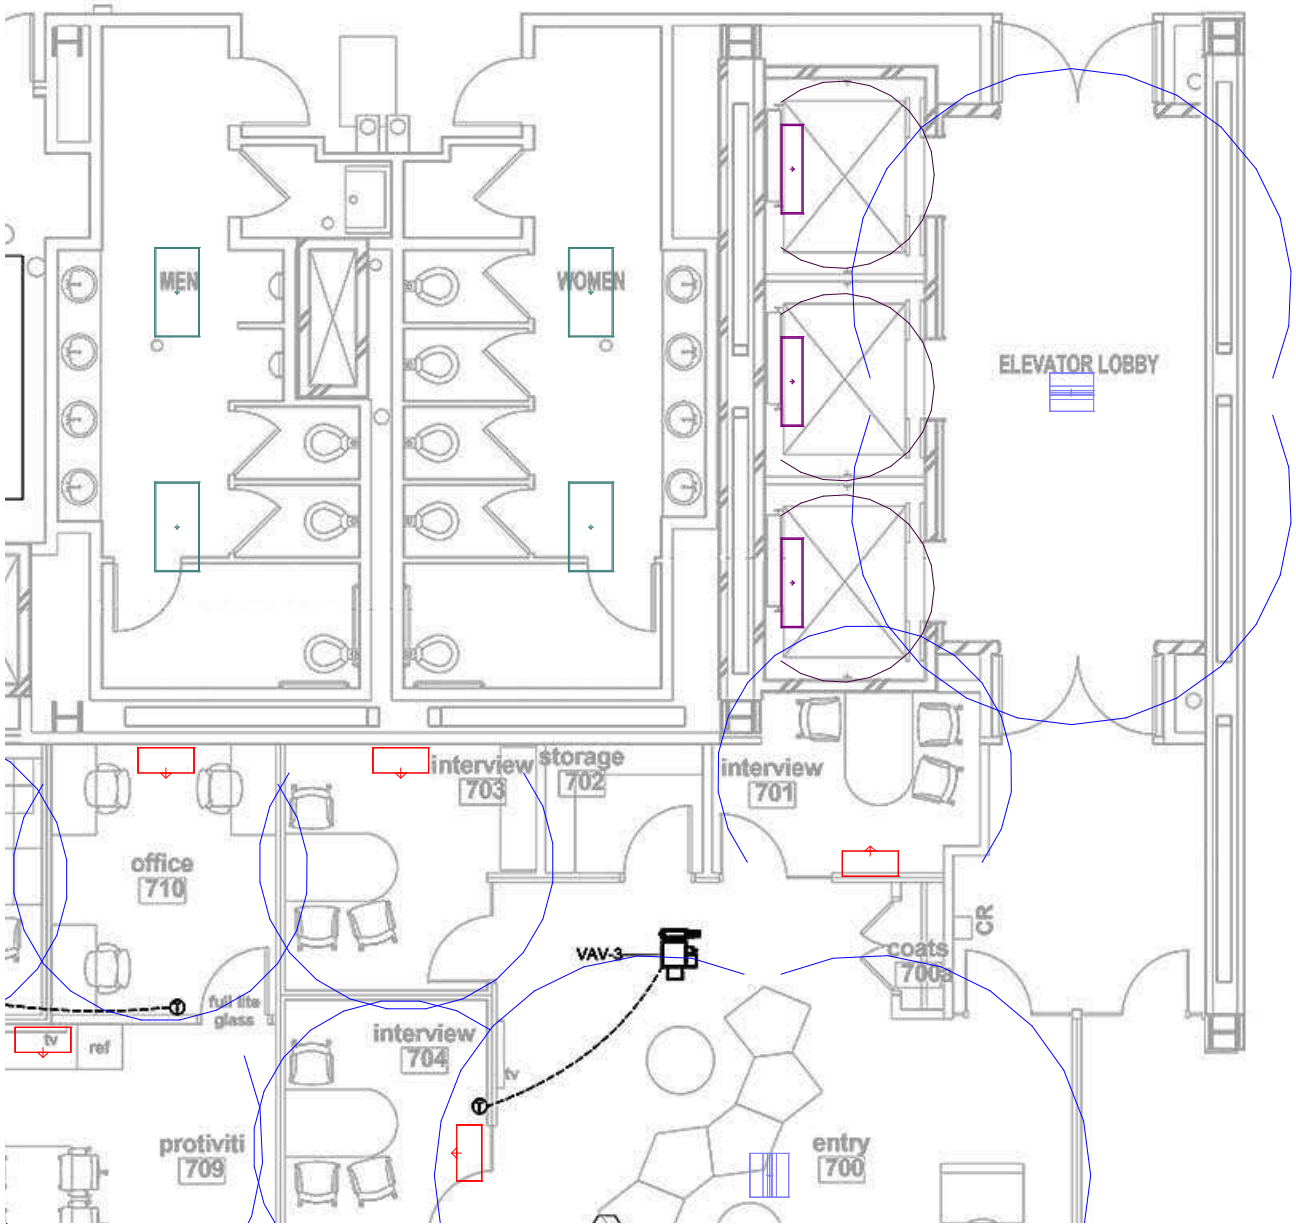

VIEWPOINT: Viewpoint_08

Viewpoint - Cont.

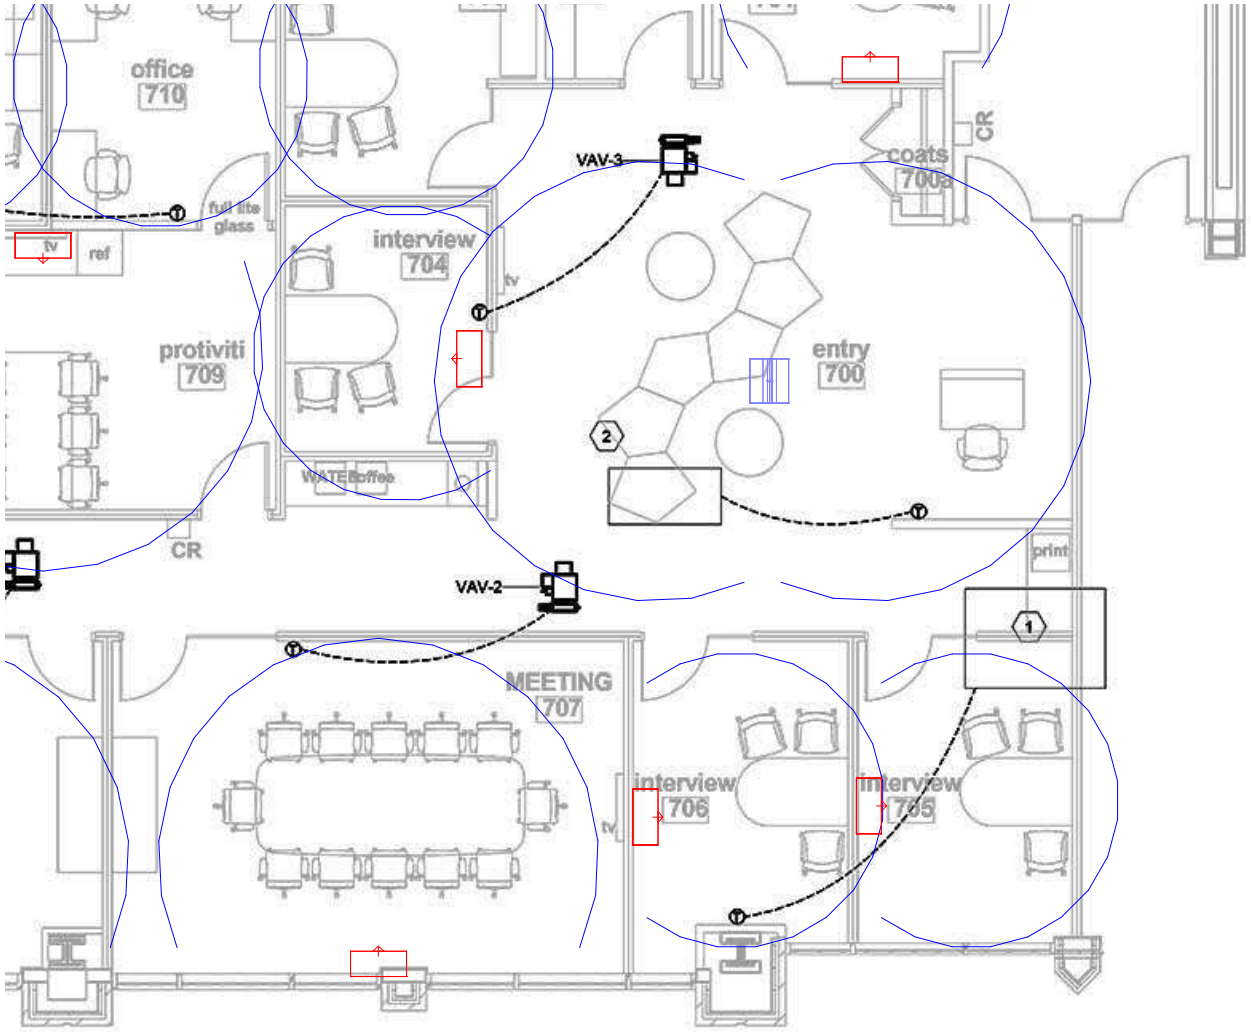

VIEWPOINT: Viewpoint_09