Larson Electronics LLC
9419 E US HWY 175, Kemp, TX 75143
Phone: 800.369.6671

www.LarsonElectronics.com
Email: sales@LarsonElectronics.com
Fax: 903.498.3364

MPD-CD2-BW.60A-SE25SZ-BW.100A-ATS-1.E22-8.N10-M1

25 KVA Portable Power Distribution w/ 100A 120/240V ATS - 480Vx240V to 120/240V 1PH - (1) 360R6W (8) 5-20R GFCI - N3R

Product ID: 105909



Larson Electronics LLC manufactures a wide variety of products, including custom built to spec designs. The pictures displayed for this unit are a general representation of form factor for the product line and may not accurately represent this exact configuration in every detail due to custom builds and changes between similar products in our standard catalog. The specifics for this configuration are listed in the specification table and supporting documentation (CAD files, Dimensional Drawing, Name Plate Diagram, Wiring Diagram, etc.). This means that specific details (receptacles, plugs, wires, connections, mounting brackets, external finishes, etc.) may not be accurately represented in images vs specifications. Please review specifications and do not order based solely on images.

MPD-CD2-BW.60A-SE25SZ-BW.100A-ATS-1.E22-8.N10-M1 - Temporary Power Distribution System

Primary Voltage 1: 480V 1PH Per 10' #8/3 AWG TYPE W Cord [2000V]
Primary Voltage 2: 120/240V 1PH Per 10' #4/4 AWG TYPE W Cord [2000V]
Primary Voltage Management: 120/240V 1PH 100A ATS N3R
Primary Phase (PH): 1-Phase (1PH)
Primary Frequency (HZ): 60 Hz (60-cycles)
Primary Panel: N/A
Primary Breaker(s): (1) 60A 3P MCCB [480V]
Primary Outlet(s): N/A
Primary Protection: MCCB Circuit Breaker
Transformer (KVA): 25KVA 480V to 120/240V 1PH N3R
Secondary Voltage (V): 120/240V AC
Secondary Phase (PH): 1-Phase (1PH)
Secondary Frequency (HZ): 60 Hz (60-cycles)
Secondary Panel: 120/240V 1PH 100A Shunt-trip MCCB Hinged N3R
Secondary Breaker(s): (1) 60A 2P MCCB [250V]; (8) 20A 1P MCB [125V]
Secondary Outlet(s): (1) 360R6W IEC 60309 Pin & Sleeve [250V]; (8) 5-20R NEMA DPLX GFCI [125V]
Secondary Protection: MCCB Circuit Breakers; MCB Circuit Breakers
Form Factor: Blue Powder Coated MGL Dolly Cart w/ Run Flat Tires
Front Cover: Weatherproof Lid w/ Front-located Handle and Lock
Cover Locking Position: Upward w/ Internal Locks on Both Sides of the Lid
Vibration Isolators: Transformer and Breakers
Drain Plug: Panel
Cart Material: Steel
Cart Finish: High-Strength TGIC Polyester Powder Coated Blue
Cart Handle Orientation: Horizontal
Lifting Eyelet: (1) Center Point

Ratings

Max Primary OCP: 60A @ 480V
Max Secondary Output: 100A @ 240V
NEMA 3R Indoor or Outdoor Use
NEMA 3R In-Use Weather Shield
Made in the USA
NRTL Certified to UL 1640
NRTL Certified to CSA C22.2 No. 14

Powder Coat Finish Standards:

Complies with ASTM D-523
Complies with ASTM D-3359
Complies with ASTM D-522
Complies with ASTM D-3363
Complies with ASTM D-2794

Special Orders - Special Requirements

Contact us for special requirements
Intl: 1-214-616-6180

No-flat Tires: (2) Black

Dimensions: 34"-W x 35.05"-D x 64.63"-H

Weight: 250 lb

Larson Electronics manufactures a wide variety of custom power distribution systems. The pictures displayed for this unit are a general representation of form factor and may not accurately represent this exact configuration in every detail due to being custom builds. The specifics for this configuration are listed in the specification table and one-line diagram.

Toll Free: 1-800-369-6671

Fax: 1-903-498-3364

E-mail: sales@larsonelectronics.com

All grounding shall comply with state and local codes and meet the minimum requirements of the National Electronic Code section 250

Made in Texas

The MPD-CD2-BW.60A-SE25SZ-BW.100A-ATS-1.E22-8.N10-M1 from Larson Electronics is a Temporary Power Distribution System that converts single-phase 480V AC electrical current into single-phase 120/240V. Equipped with an automatic transfer switch, this unit provides operators the ability to safely tap into and distribute 480V AC power from a variety of sources including generators and direct grid power.

PLEASE NOTE: ANY FREE SHIPPING OFFERS DO NOT APPLY TO POWER DISTRIBUTION PANELS, TRANSFORMERS, OR SUBSTATIONS*

The MPD-CD2-BW.60A-SE25SZ-BW.100A-ATS-1.E22-8.N10-M1 temporary power distribution system gives operators the ability to power their 240 volt and 120 volt equipment from a single system. On the primary side, operators connect 480V using a 10' #8/3 Type W cord or 120/240V using a 10' #4/4 Type W cord. On the secondary side, operators connect to one 360R6W receptacle for 240V equipment and to eight 5-20R GFCI duplex receptacles for 120V equipment. All receptacles are equipped with weatherproof covers. Operators may also access an automatic transfer switch with 10' of #4/4 Type W cord on the secondary side.

Operation:

- Primary Voltage 1: 480V 1PH Per 10' #8/3 AWG TYPE W Cord [2000V]
- Primary Voltage 2: 120/240V 1PH Per 10' #4/4 AWG TYPE W Cord [2000V]
- Primary Voltage Management: 120/240V 1PH 100A ATS N3R
- Primary Panel: N/A
- Primary Breaker(s): N/A
- Primary Outlet(s): N/A
- Transformer: 25KVA 480V to 120/240V 1PH N3R
- Secondary Voltage: 120/240V AC 1PH
- Secondary Panel: 120/240V 1PH 100A Shunt-trip MCCB Hinged N3R
- Secondary Breaker(s): (1) 60A 2P MCCB [250V]; (8) 20A 1P MCB [125V]
- Secondary Outlet(s): (1) 360R6W IEC 60309 Pin & Sleeve [250V]; (8) 5-20R NEMA DPLX GFCI [125V]

*See specification table at the top of the page for more information about the power distribution system.

A 10' #8/3 Type W cord brings single-phase 480V power to the unit and passes single-phase 480V power through to the transformer. The NEMA 3R 25 KVA transformer converts single-phase 480V to single-phase 120/240V and passes the current to the secondary side. The secondary side of the transformer feeds a NEMA 3R 100-amp 120/240V single phase main circuit breaker panel. This secondary side contains one 60-amp 2-pole 250V breaker protecting one 60-amp 250V 360R6W receptacle and eight 20-amp 1-pole 125V breakers protecting eight 20-amp 125V 5-20R GFCI duplex receptacles.

Automatic Transfer Switch: The NEMA 3R 100-amp automatic transfer switch sits between the transformer and the secondary panel. When it detects power coming from the transformer, it ensures the line-in cable dedicated to 120/240V service is not energized. When the line-in cable for 480-120/240V is de-energized, the ATS ensures the line-in cable dedicated to 120/240V service is energized. In either scenario, the customer can access the provided outlets on the secondary side.


In the event the 10' #4/5 Type W line-in cable for 120/240V single phase is energized, the secondary panel passes single-phase power to the one 60-amp breaker/360R6W receptacle and eight 20-amp breakers/5-20R GFCI duplex receptacles with weatherproof covers. In this scenario, the ATS will cut off power to the de-energized single phase 480V line-in cable so electrical hazards are

eliminated.
Protective Construction: A weatherproof flip cover at the front of the unit can be lifted upwards via an accessible handle, which serves as protection for (primary and secondary) breakers and receptacles in rugged environments when deployed at the site. Operators may access locks on the door and on the ears (accessible from the inside of the lid) of the panel. The panel can be positioned upwards and locked in place for easy access to receptacles and breakers. A drain plug on the panel helps the power distribution system achieve a NEMA 3R rating, allowing the unit to be used in both indoor and outdoor locations.
The transformer is protected by vibration isolators that reduce damage to exterior jacket of wiring components and decrease noise during operation. In MGL-style power distribution systems, the presence of vibration isolators ensures wiring between the transformer and panel is well protected and does not have to be frequently replaced. Vibration isolators can also be found on the breakers, which protect the breakers from damage, prevent loose bolts/nuts and reduce overall noise during use in the field.
The power distribution system is constructed of steel with a polyester powder coated blue finish for durability against dirt, moisture, and mild corrosion. This special coating creates a high-strength barrier for protection from accidental bumps and scratches. The TGIC polyester powder coat finish offers reliable resistance against chemicals, UV light (sun light), and degrading elements in outdoor locations. Our powder coating solution ensures robust color retention for many years without fading. Custom colors, such as black, grey, desert tan, or forest green, and galvanized finishes are available upon request. Non-standard powder coat colors or galvanized finishes may increase price and lead times.
The transformer and load center/distribution assembly is mounted to a standard steel cart style frame resulting in an extremely stable, durable, and mobile power distribution platform. Two rubber tires and a cart style mounting platform provides easier substation mobility, and a center point lift eye allows easy lifting with cable or chain hooks. This temporary power distribution solution can be modified to meet the needs of job-site receptacle requirements. Larger units are available upon request and can be equipped with skids or trailer mounted.
Certification: All units are built in accordance to NFPA 70 (National Electric Code) and certified to UL 1640. All equipment is NEMA 3R rated for indoor and outdoor use and provide a degree of protection against dirt, water, and ice. NEMA 4 and NEMA 4X equipment can be equipped upon request.
Grounding: Transformer is grounded to the frame and we provide a grounding lug on the frame for the earth ground.
~Please check all motor loads for dual rated motors that will work 208 or 240.~
Applications: This power distribution system is ideal for indoor or outdoor use and applications including but not limited to, construction sites, plant maintenance, plant turnarounds, shows, exhibits, and shipyard operations. These power distribution systems are popularly used in applications where external power sources are often necessary. We also offer class rated transformers for use within explosion proof and hazardous location environments.
Custom Built Systems Available: Larson Electronics is a manufacturer and we can build portable power distribution systems to your specifications. Although we carry several models of portable power distribution systems in stock, we can deliver custom ordered units almost as quickly as our prebuilt units. If this model does not meet your needs, please contact us at 1-800-369-6671 or sales@larsonelectronics.com to discuss your specific requirements.

REV	DESCRIPTION	DATE
A	PRODUCTION RELEASE	09/17/2024

MPD-CD2-BW.60A-SE25SZ-BW.100A-ATS-1.E22-8.N10-M1

LARSON ELECTRONICS®

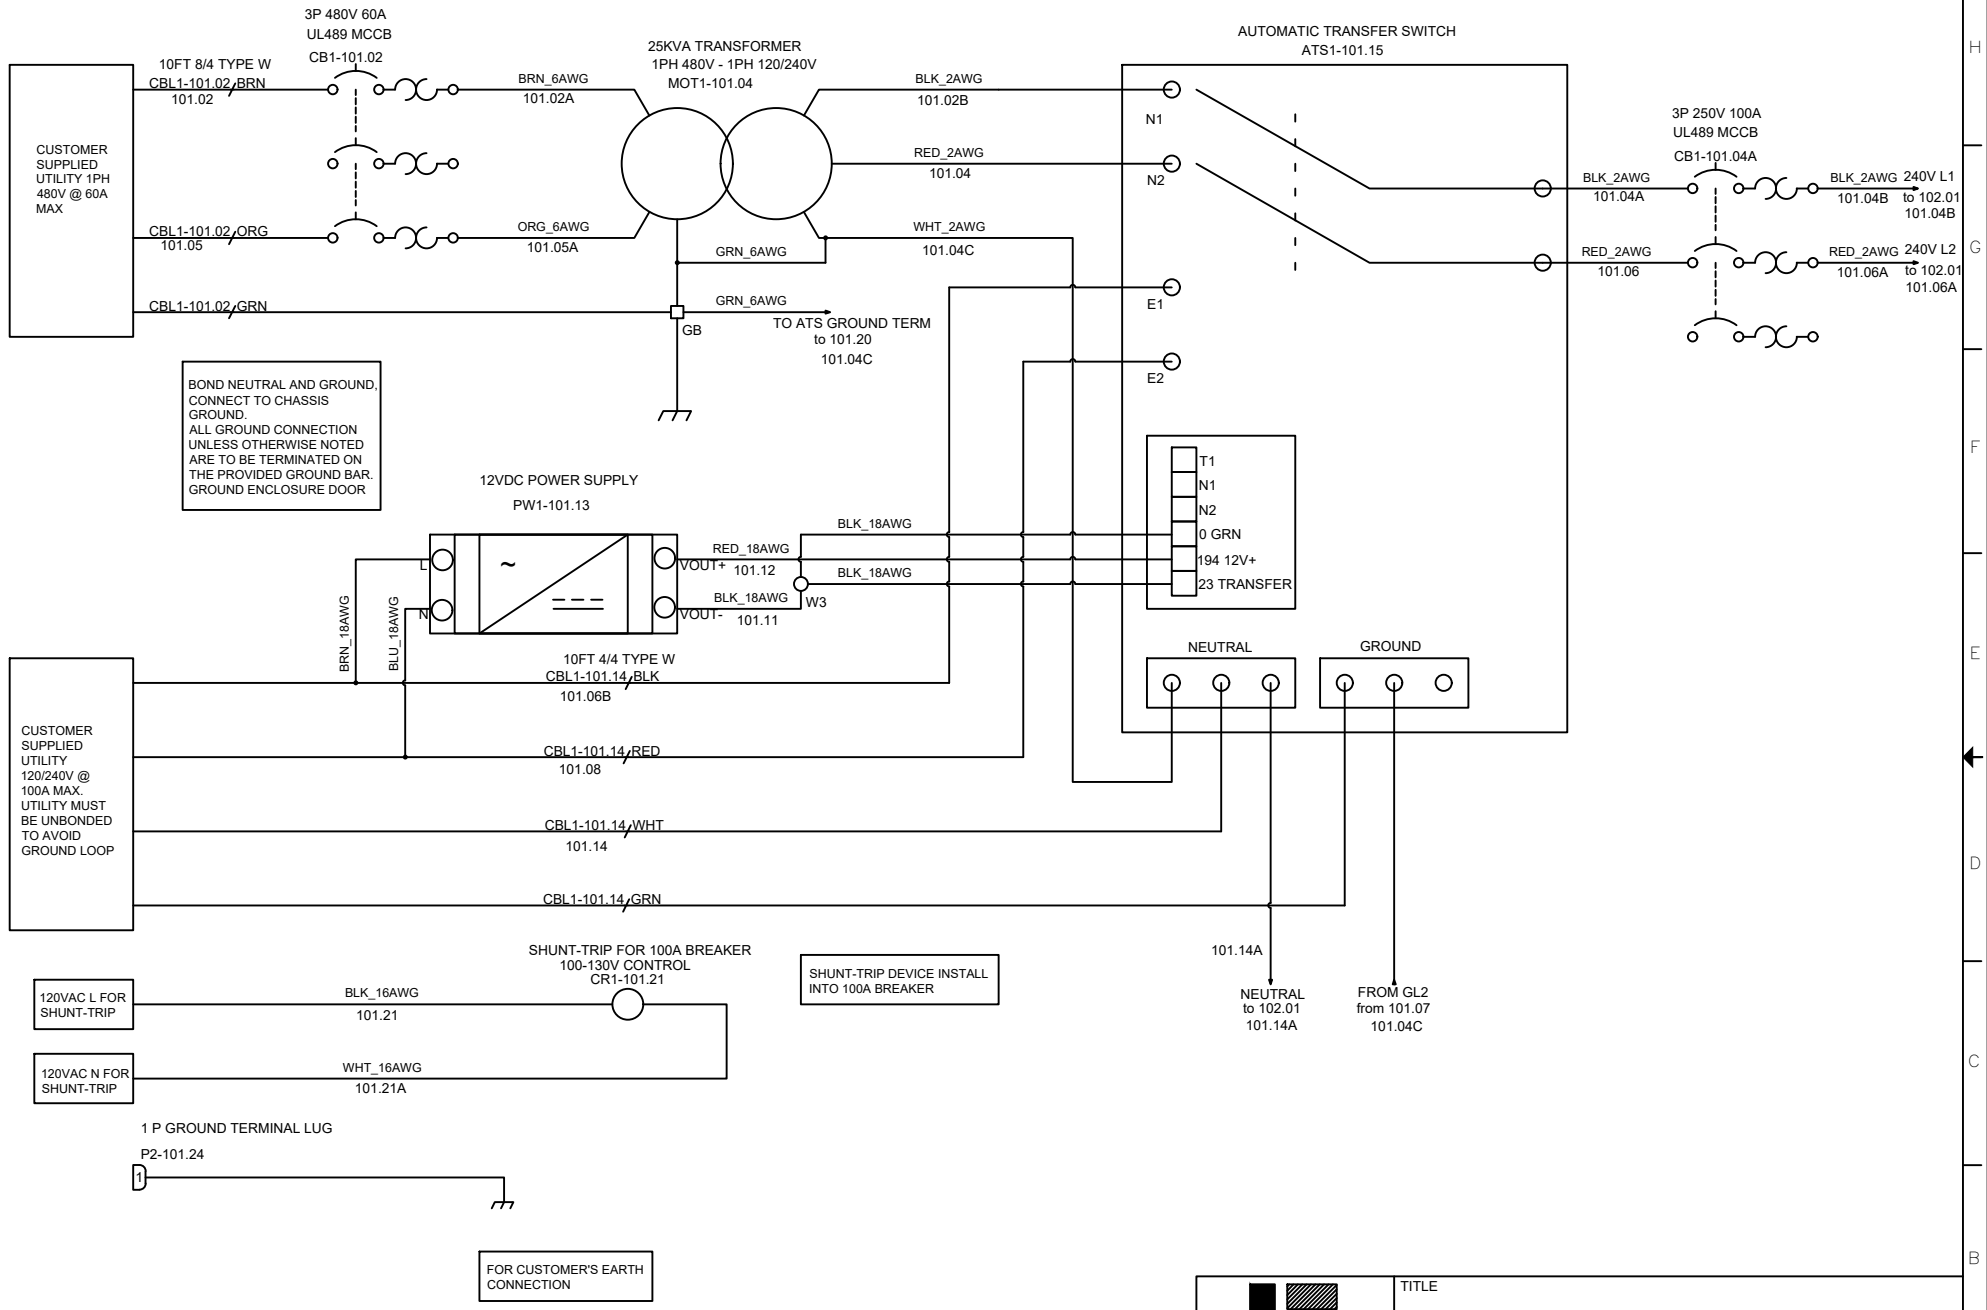


LARSON ELECTRONICS

9419 E US HWY 175,
KEMP, TX 75143

TITLE: MPD-CD2-BW.60A-SE25SZ-BW.100A-ATS-1.E22-8.N10-M1

DRAWN BY	DATE	REV
D. DOWNS	09/17/2024	A
CHECKED BY	SHEET #	DRAWING #
	1 OF 3	101

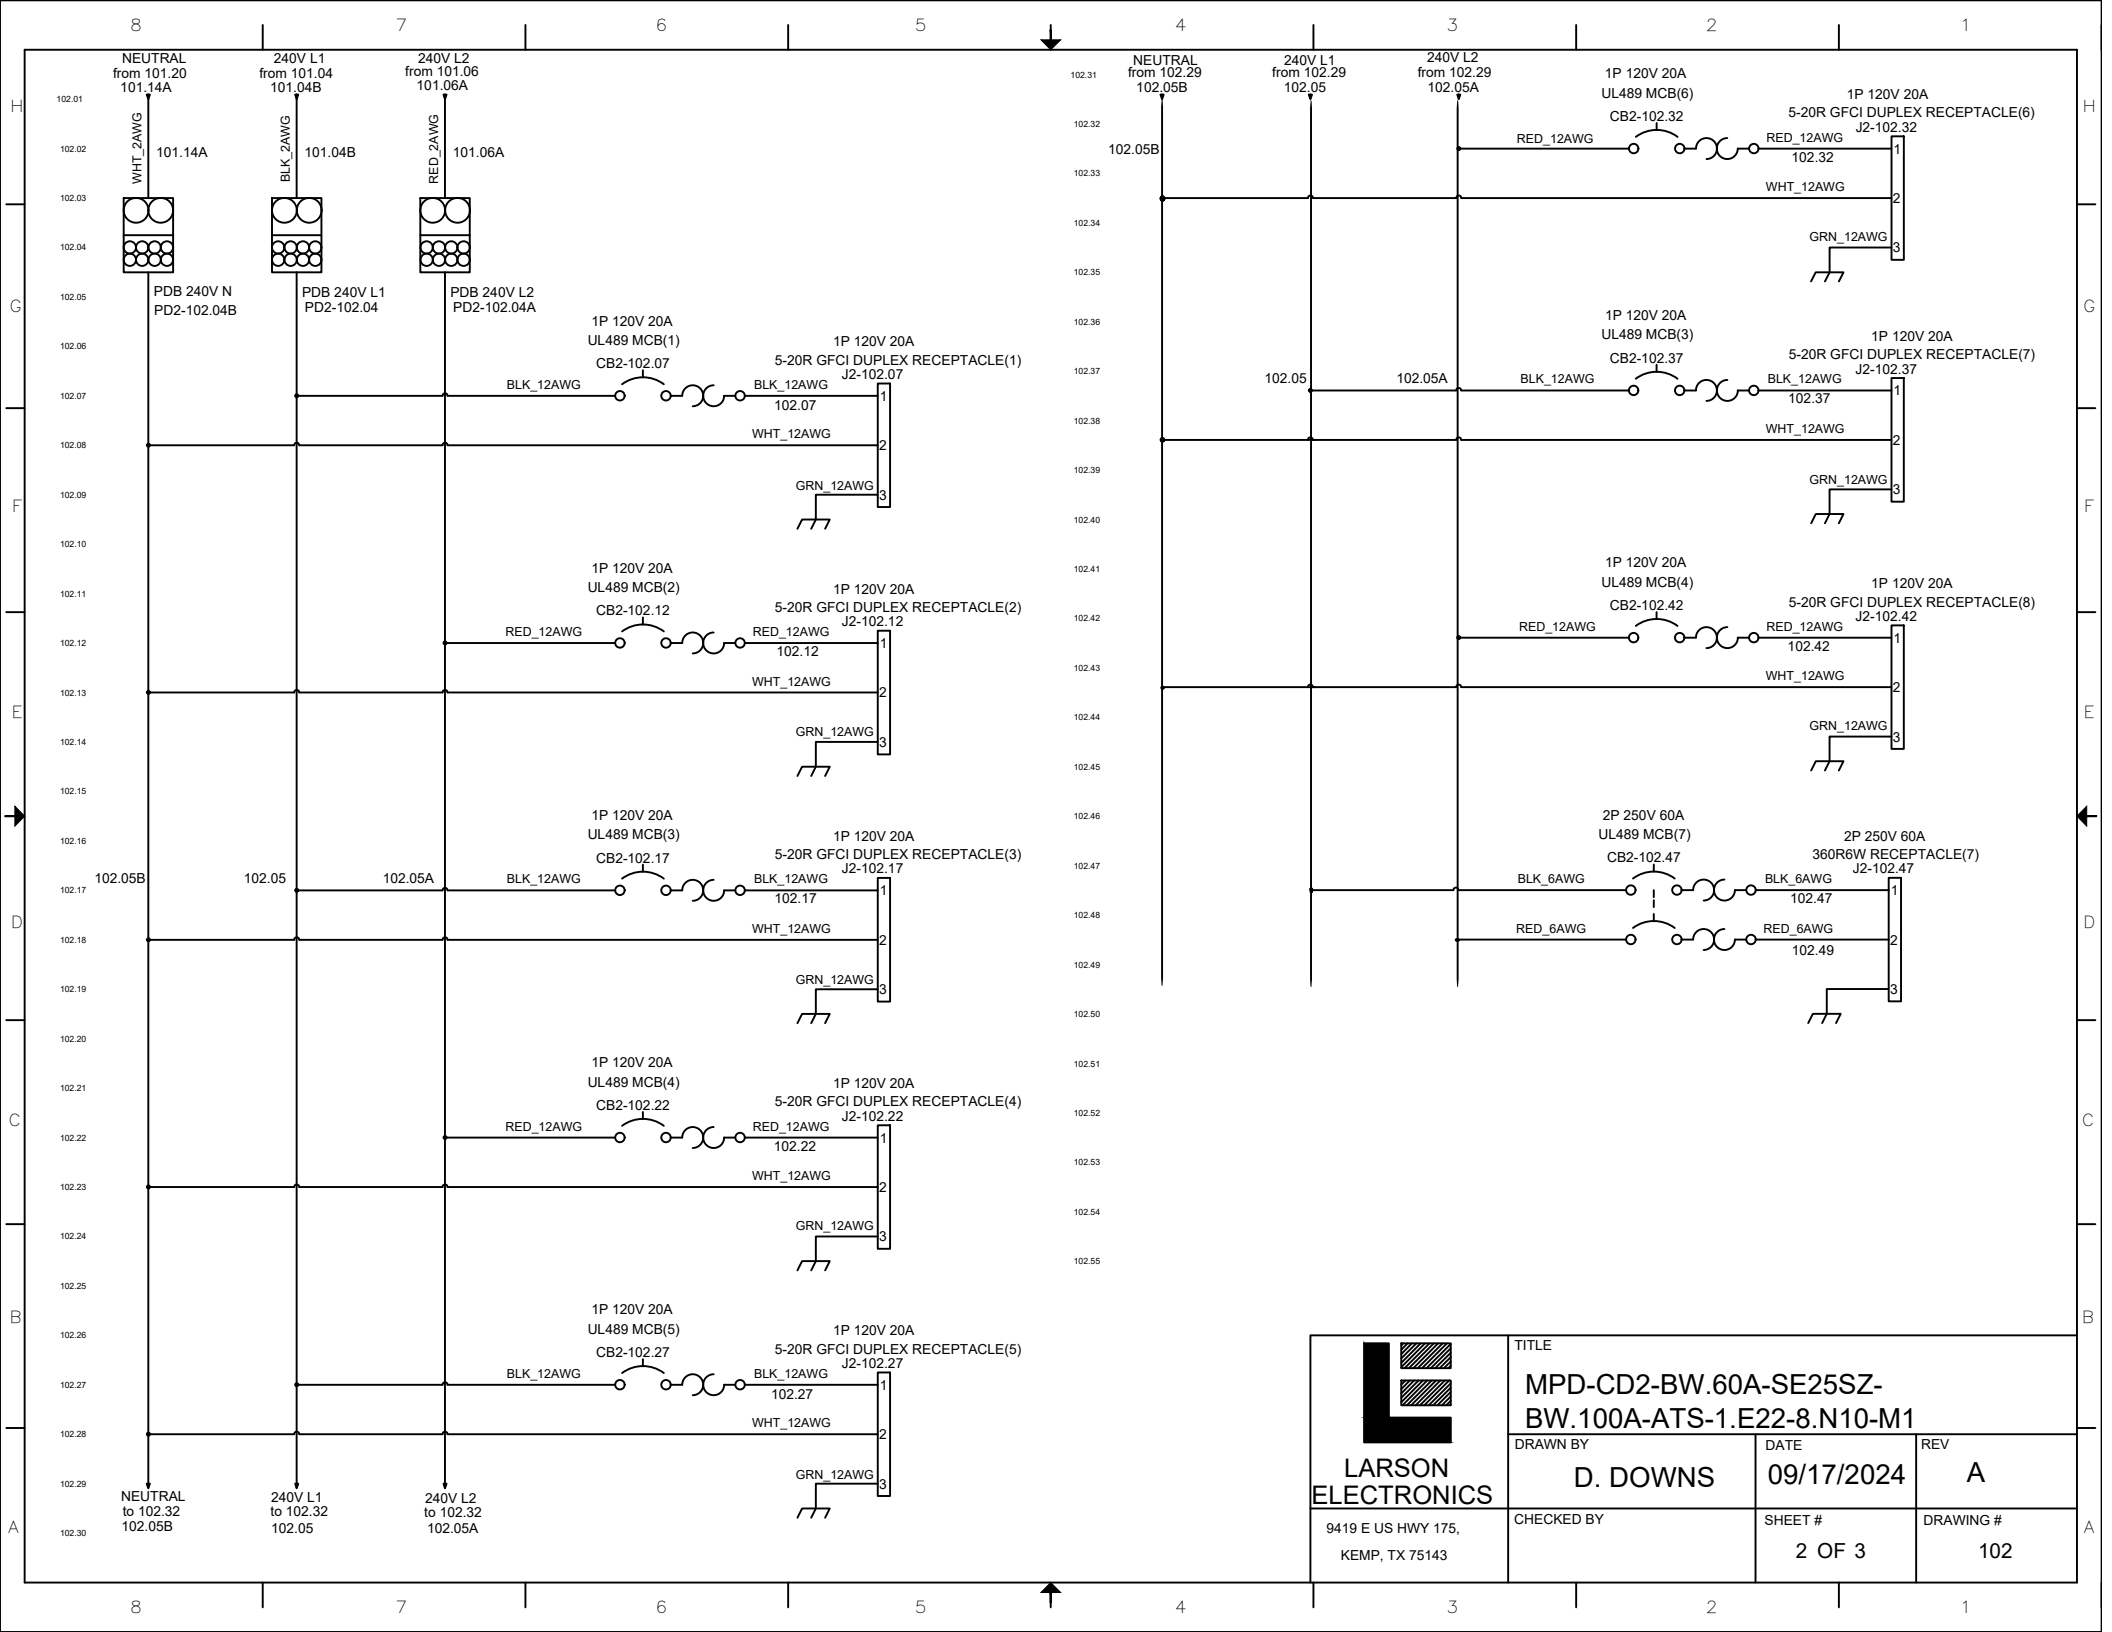

LARSON ELECTRONICS

9419 E US HWY 175,
KEMP, TX 75143


TITLE			
MPD-CD2-BW.60A-SE25SZ-BW.100A-ATS-1.E22-8.N10-M1			
DRAWN BY	DATE	REV	
D. DOWNS	09/17/2024	A	
CHECKED BY	SHEET #	DRAWING #	
	2 OF 3	102	

TAGS	QTY	CATALOG	DESCRIPTION
J2-102.07 J2-102.12 J2-102.17 J2-102.22 J2-102.27 J2-102.32 J2-102.37 J2-102.42	8	UNV00002760	5-20R DUPLEX RECEPTACLE 125V 20A GFCI
J2-102.38	1	UNV00002155	60A 250V WATERPROOF RECEPTACLE PIN SLEEVE IP67
P2-101.24	1	UNV00007138	GROUND LUG 14-1/0
CB2-102.07 CB2-102.12 CB2-102.17 CB2-102.22 CB2-102.27 CB2-102.32 CB2-102.37 CB2-102.42	8	UNV00017561	20A 1P 120/240V BREAKER UL489
CB2-102.47	1	UNV00014728	60A 3P 250V 60A BREAKER UL489
CB1-101.04A	1	UNV00014727	100A 3P 250V 60A BREAKER UL489
CB1-101.02	1	UNV00014728	60A 3P 480V 60A BREAKER UL489
CR1-101.21	1	SHT AC/DC 100~130V	SHUNT-TRIP CONTROL VOLTAGE 100-130V FOR UTE100 SERIES BREAKER
ATS1-101.15	1	UNV00014530	100A AUTOMATIC TRANSFER SWITCH
MOT1-101.04	1	UNV00008786	25KVA TRANSFORMER 1PH 480V PRIM- 240/120V SEC
PW1-101.13	1	UNV00006394	120/277VAC- 12VDC POWER SUPPLY 12W
GB	1	UNV00002875	LOAD CENTER GROUND BAR
PD2-102.04 PD2-102.04A PD2-102.04B	3	UNV00015084	POWER DISTRIBUTION BLOCK 175A 600V
W3	1	UNV00011954	3 HOLE WAGO
CBL1-101.02	1	UNV00000000	8/3 TYPE W CABLE
CBL1-101.14	1	UNV00012536	4/4 TYPE W CABLE

LARSON ELECTRONICS
9419 E US HWY 175,
KEMP, TX 75143

TITLE
MPD-CD2-BW.60A-SE25SZ-BW.100A-ATS-1.E22-8.N10-M1

DRAWN BY	DATE	REV
D. DOWNS	09/17/2024	A
CHECKED BY	SHEET #	DRAWING #
	3 OF 3	102

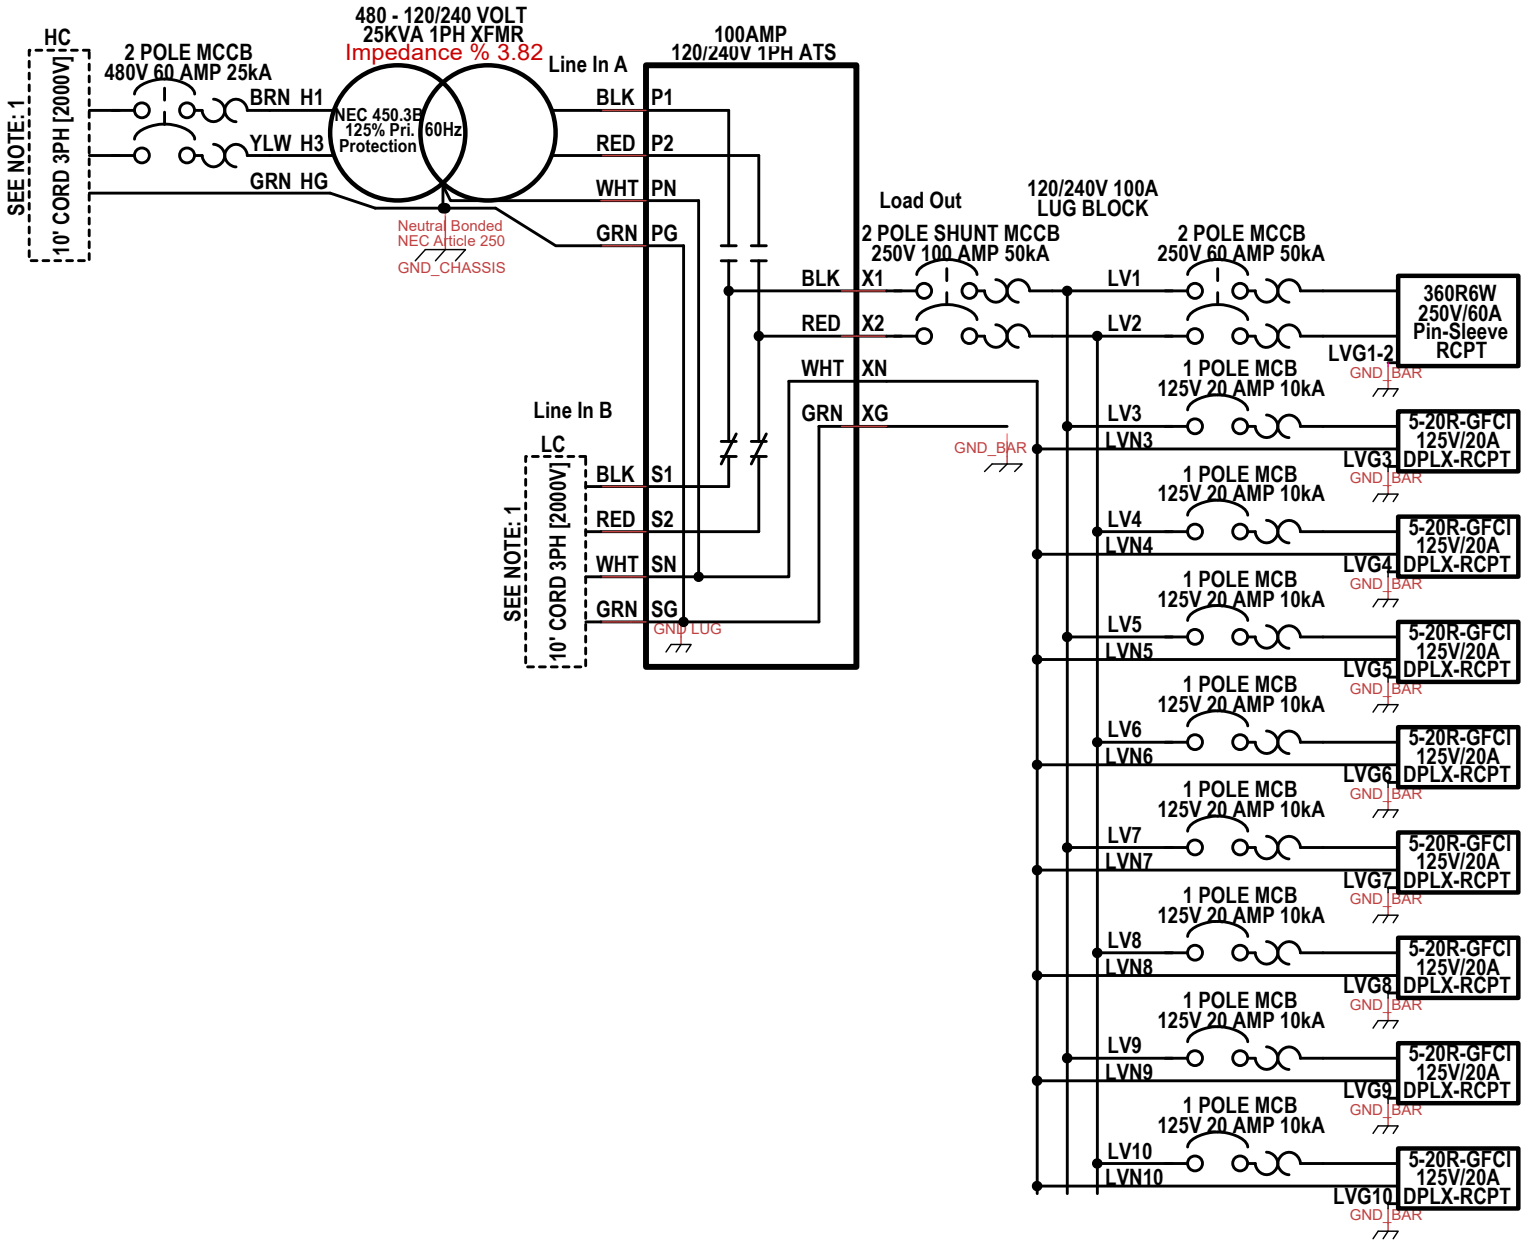

WIRE LEGEND


ID	TYPE	DESCRIPTION	WIRE SIZE
HC	CORD	2000V TYPE W	#8/3 AWG cu
LC	CORD	2000V TYPE W	#4/4 AWG cu
H1	CABLE	600V THHN BROWN	#6 AWG cu
H3	CABLE	600V THHN YELLOW	#6 AWG cu
HG	CABLE	600V THHN GREEN	#10 AWG cu
P1	CABLE	600V THHN BLACK	#2 AWG cu
P2	CABLE	600V THHN RED	#2 AWG cu
PN	CABLE	600V THHN WHITE	#2 AWG cu
PG	CABLE	600V THHN GREEN	#8 AWG cu
S1	CABLE	Terminated Per LC	
S2	CABLE	Terminated Per LC	
SN	CABLE	Terminated Per LC	
SG	CABLE	Terminated Per LC	
X1	CABLE	600V THHN BLACK	#2 AWG cu
X2	CABLE	600V THHN RED	#2 AWG cu
XN	CABLE	600V THHN WHITE	#2 AWG cu
XG	CABLE	600V THHN GREEN	#8 AWG cu
LV1	CABLE	600V THHN BLACK	#6 AWG cu
LV2	CABLE	600V THHN RED	#6 AWG cu
LV3	CABLE	600V THHN BLACK	#12 AWG cu
LV4	CABLE	600V THHN RED	#12 AWG cu
LV5	CABLE	600V THHN BLACK	#12 AWG cu
LV6	CABLE	600V THHN RED	#12 AWG cu
LV7	CABLE	600V THHN BLACK	#12 AWG cu
LV8	CABLE	600V THHN RED	#12 AWG cu
LV9	CABLE	600V THHN BLACK	#12 AWG cu
LV10	CABLE	600V THHN RED	#12 AWG cu
LVG1-2	CABLE	600V THHN GREEN	#10 AWG cu
LVG3	CABLE	600V THHN GREEN	#12 AWG cu
LVG4	CABLE	600V THHN GREEN	#12 AWG cu
LVG5	CABLE	600V THHN GREEN	#12 AWG cu
LVG6	CABLE	600V THHN GREEN	#12 AWG cu
LVG7	CABLE	600V THHN GREEN	#12 AWG cu
LVG8	CABLE	600V THHN GREEN	#12 AWG cu
LVG9	CABLE	600V THHN GREEN	#12 AWG cu
LVG10	CABLE	600V THHN GREEN	#12 AWG cu
LVN3	CABLE	600V THHN WHITE	#12 AWG cu
LVN4	CABLE	600V THHN WHITE	#12 AWG cu
LVN5	CABLE	600V THHN WHITE	#12 AWG cu
LVN6	CABLE	600V THHN WHITE	#12 AWG cu
LVN7	CABLE	600V THHN WHITE	#12 AWG cu
LVN8	CABLE	600V THHN WHITE	#12 AWG cu
LVN9	CABLE	600V THHN WHITE	#12 AWG cu
LVN10	CABLE	600V THHN WHITE	#12 AWG cu


USER NOTES:


1) USE MINIMUM 480V 3PH 60A INPUT SERVICE DEVICE
2) USE MINIMUM 480V 3PH 100A INPUT SERVICE DEVICE


IEC 60076 permits +/- 10% tolerance in percentage impedance at the manufacturer's end.

Title: MPD-CD2-BW.60A-SE25SZ-BW.100A-ATS-1.E22-8.N10-M1.1		
Author: David Downs		
File: 1PH 25KVA 120-240V 100A 1PH ATS MCB-Shunt		Document: RV24
Revision: 1.0	Date: 11/16/2017	Sheets: 1 of 1

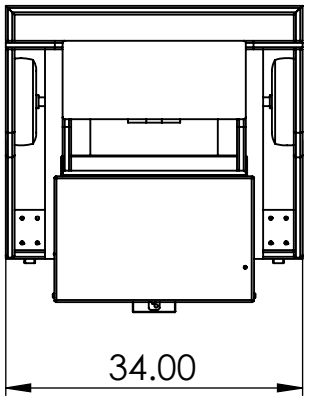

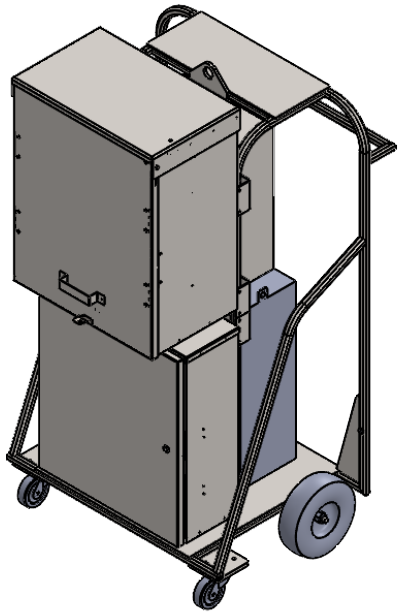

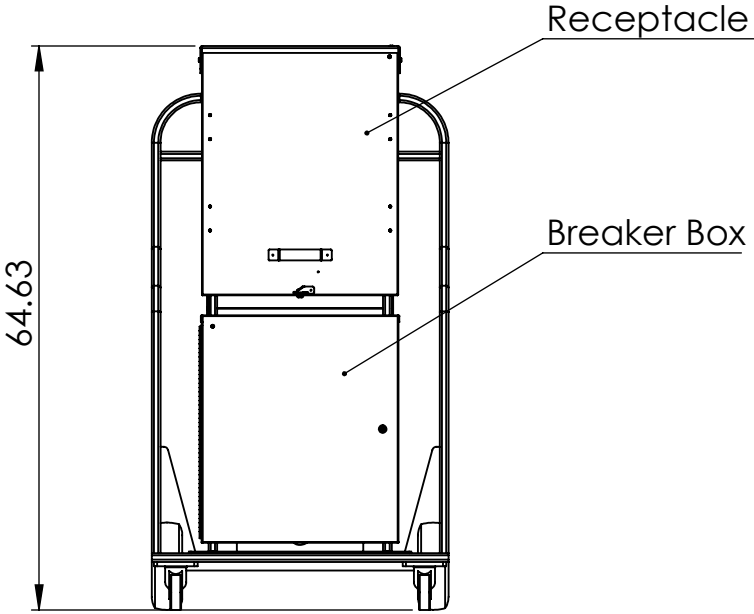

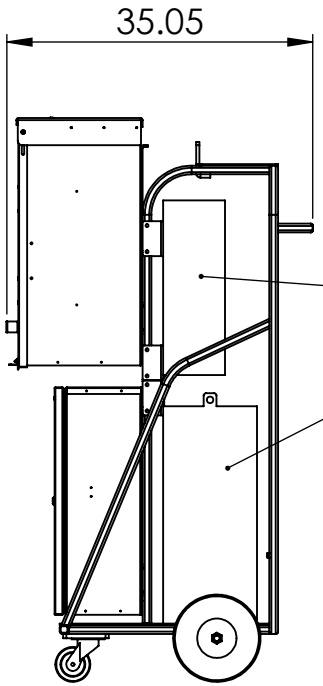

LARSON ELECTRONICS


PART NUMBER:
MPD-CD2-BW.60A-SE25SZ-BW.100A-ATS-1.E22-8.N10-M1


SIZE	REV
A	1


PROPRIETARY AND CONFIDENTIAL
THE INFORMATION CONTAINED IN THIS DRAWING IS THE SOLE PROPERTY OF LARSON ELECTRONICS LLC. ANY REPRODUCTION IN PART OR AS A WHOLE WITHOUT THE WRITTEN PERMISSION OF LARSON ELECTRONICS LLC IS PROHIBITED.

UNLESS OTHERWISE NOTED:
Angle +/- 1 deg
.X +/- .2
.XX +/- .1
.XXX +/- .05

DIMENSIONS ARE IN INCHES
DO NOT SCALE DRAWING
DATE 7/24/2024
SCALE: NTS
SHEET 1 OF 2

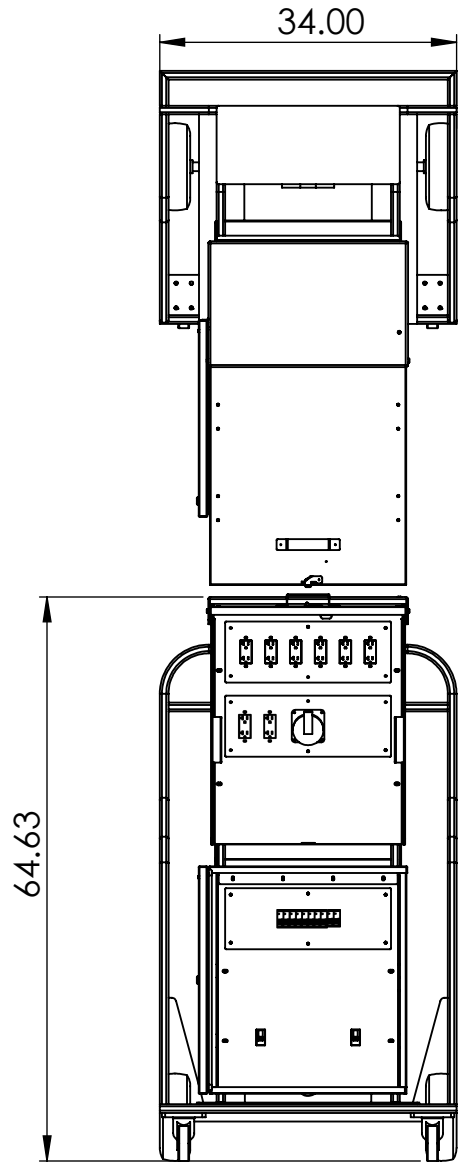

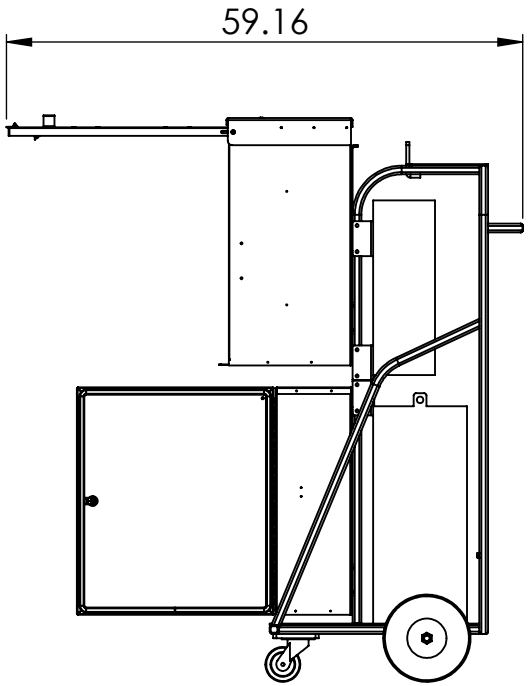

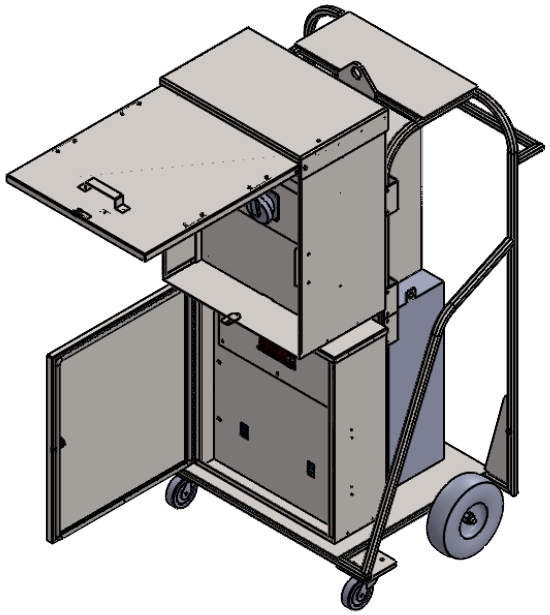

LARSON ELECTRONICS

PART NUMBER:
MPD-CD2-BW.60A-SE25SZ-BW.100A-ATS-1.E22-8.N10-M1

SIZE	REV
A	1

PROPRIETARY AND CONFIDENTIAL
THE INFORMATION CONTAINED IN THIS DRAWING IS THE SOLE PROPERTY OF LARSON ELECTRONICS LLC. ANY REPRODUCTION IN PART OR AS A WHOLE WITHOUT THE WRITTEN PERMISSION OF LARSON ELECTRONICS LLC IS PROHIBITED.

UNLESS OTHERWISE NOTED:

Angle	+/- 1 deg
.X	+/- .2
.XX	+/- .1
.XXX	+/- .05

DIMENSIONS ARE IN INCHES

DO NOT SCALE DRAWING | DATE 7/24/2024 | SCALE: NTS | SHEET 2 OF 2


WARNING
LARSON
3228034
LARSON


1 2 3 4 5 6 7 8 9 10 11 12
13 14
15 16
CAUTION
SHED ALL LOADS
BEFORE TURNING
ON / OFF
WARNING


CAUTION
ON/OFF


MISTER

Certification

Manufacturer: Larson Electronics LLC
Address: 9419 US-HWY 175
Kemp, Texas 75143

Declare the following equipment conforms to the standard(s) as listed:

Model: MGL, MPD, MGS, WAL Series
Description: Power Distribution Systems

Evaluated Listings:

ETL: UL 1640 - NEC / United States standards
ETL: CAN/CSA-C22.2 No. 14 – CEC / Canada standards

The MGL, MPD, MGS, WAL Series are certified to NEC and CEC standards for power distribution systems. These units are constructed using individual components certified to NEC and CEC standards, and are built to UL 1640 and CAN/CSA C22.2 No 14.

Signed for and on behalf of: Larson Electronics, LLC
Place of issue: Kemp, TX
Date of issue: September 11, 2019

Signature: James Thomas

Name: James Thomas
Position: Operations Manager

LARSON ELECTRONICS LLC • 9419 E US HWY 175 • KEMP, TX 75143
p: 1-800-369-6671 • intl: 903-498-3363 • f: 903-498-3364 • sales@larsonelectronics.com

Certification

Manufacturer: Larson Electronics LLC
Address: 9419 US-HWY 175
Kemp, Texas 75143

Declare the following equipment conforms to the statements(s) as listed:

Model: MGL, MPD, MGS, WAL Series
Description: Power Distribution Systems

The MGL, MPD, MGS, WAL Series from Larson Electronics LLC utilize components certified to NEC and CEC standards. Larson Electronics LLC specifies wiring device standard designations (e.g. NEMA 5-20R, NEMA L6-30R, CS8265C) in the electrical diagrams and spec sheet of each product. Unless specified, the brands of components used, which may vary based on availability at the time of build, include but are not limited to: Hubbell, Leviton, Molex, Daniel Woodhead, Legrand, Eaton, Thomas & Betts, Russel Stroll, Meltric, Mennekes, ABB Group, Emerson, Appleton, Crouse Hinds, Killark, R.Stahl, or other certified equipment manufacturers.

Signed for and on behalf of: Larson Electronics, LLC
Place of issue: Kemp, TX

Signature: James Thomas

Name: James Thomas
Position: Operations Manager

LARSON ELECTRONICS LLC • 9419 E US HWY 175 • KEMP, TX 75143
p: 1-800-369-6671 • intl: 903-498-3363 • f: 903-498-3364 • sales@larsonelectronics.com

TECHNICAL INFORMATION

POWDURA® POLYESTER TGIC
POWDER COATING

PRODUCT DESCRIPTION

PLR2-60002
RAL 5010 GENT BLUE

POWDURA® Polyester TGIC Powder Coatings are recommended for a broad range of interior/exterior functional and decorative applications.

Advantages:

- Provides excellent overbake resistance
- Good chemical resistance
- Very good outdoor exposure qualities
- Wide range of special effects available
- Available in a broad range of colors

Many applications, including:
Steel Furniture
Refrigeration
Electronic Cabinetry
Scaffolding
Electrical Equipment
Instrument Housings

Appliances
Sporting Goods

Storage: Powdura® Powder Coatings should be kept in a dry and cool area at temperatures below 80°F (27°C). When not in use, store powder in sealed containers: fine powders are hygroscopic.

Substrate Preparation: Substrate should be free of grease, oil, dirt, fingerprints, drawing compounds, any contamination, and surface preparation treatments to ensure optimum adhesion and coating performance properties. The use of a chemical conversion coating prior to the application of a powder coating is strongly recommended.

Testing: Due to the wide variety of substrates, surface preparation methods, application methods, and environments, the customer should test the complete system for adhesion, compatibility and performance prior to full-scale application.

CAUTIONS

Thoroughly review product SDS prior to using this product. Please consult your local sales representative or your local Sherwin-Williams facility for additional information.

Special Advisory: River texture type finishes are unique finishes that may vary with application, film thickness and cure conditions. Light colors and very dark colors may occasionally show colored specks that appear as contamination. This is the nature of this type of finish and cannot be predicted or controlled. Thorough cleaning is required when switching to a normal smooth powder coating to prevent craters in the smooth finish.

APPLICATION

Cure Schedule:	10 MIN @ 400F
Film Thickness Range(mils):	3.0-5.0

ATTRIBUTES

Specific Gravity(g/ml):	1.72
Coverage at 1.0 Mil(ft^2/lb):	112.4
60° Gloss: (ASTM D-523)	15-30
Adhesion: (ASTM D-3359)	5B
Flexibility: (ASTM D-522)	Pass 1/8"
Pencil Hardness: (ASTM D-3363)	H-2H
Impact Resistance(in.lb): (ASTM D-2794)	Dir 100 in-lbs Rev 100 in-lbs

Note: Performance measured using 24-gauge Bonderite® 1000 test panels.

Shelf Life:	12 Months

Sherwin-Williams recommends that all material be used in FIFO order (first in - first out). Materials that exceed the recommended shelf life should be tested prior to use.

Note:
Product Data Sheets are periodically updated to reflect new information relating to the product. It is important that the customer obtain the most recent Product Data Sheet for the product being used. The information, rating and opinions stated above pertain to the material currently offered and represent the results of tests believed to be reliable. However, due to variations in customer handling and methods of application, which are not known, or under our control, The Sherwin-Williams Company cannot make any warranties or guaranties as to the end results.

08 00

Grove City Product Mod

24-Mar-2020

Material Safety Data Sheet

To Whom It May Concern,

Larson Electronics LLC MGL, MPD, MGS, WAL Series industrial line of portable power distribution systems are considered "ARTICLES" under 29 CFR 1910-1200, the OSHA Hazard Communication Standard, and do not require a Material Safety Data Sheet (MSDS).

Articles are specifically exempt from the regulations of this standard. OSHA defines an article as follows:

1910-1200(c) – Article means a manufactured item other than a fluid or particle:

i. Which is formed to a specific shape or design during manufacture;
ii. Which has end use function(s) dependent in whole or in part upon its shape or design during end use; and
iii. Which under normal conditions does not release more than very small quantities.

Regards,

Ray Smith
Larson Electronics, LLC.

LARSON ELECTRONICS LLC • 9419 E US HWY 175 • KEMP, TX 75143
p: 1-800-369-6671 • intl: 903-498-3363 • f: 903-498-3364 • sales@larsonelectronics.com

<- Back

Product Description

Title:	STAGE & STUDIO PORTABLE WIRING COMPARTMENTS
Company:	LARSON ELECTRONICS LLC - Kemp, TX USA
Product Information:	Power Distribution System, Model Nos. MGL, MPD, MGS, WAL series; Followed by AAK-PBB.FFF-SCC.GGG-EEXCCC.DDD; Where AA = 2,3,5,7,9,15,20,25,30,45,50,75; BB = 1P, 3P; FFF = 480,240,208,120; CC = 1P,3P; GGG = 480,240,208,120; EE = # of outlets; CCC = voltage; DDD = outlet amperage.
Evaluated to the following:	A representative sample of the listed devices have been tested, investigated and found to comply with the requirements of the Standard(s) for Stage & Studio Portable Wiring Compartments (UL-1640) and are identified with the ETL Listed Mark.

<- Back

Contact Us

Americas+1-888-347-5478
(or +1-312-906-7801)
Email
dirlist@intertek.com

Intertek Home
Product Directories

Inspector Center

Get up-to-date information on everything from our Accreditations to our Certifications and Marks. Learn more...

News

Intertek Unveils New Design for Product Safety and Quality Certification Marks. Learn more...

© 2010 Intertek All Rights Reserved.
All other product or service names are the property of their respective owners.

intertek
Total Quality. Assured.



<- Back

Product Description

Title:	INDUSTRIAL CONTROL EQUIPMENT
Company:	LARSON ELECTRONICS LLC - Kemp, TX USA
Product Information:	Industrial Control Panels For General Use. Power Distribution System, Model Nos. MGL, MPD, MGS series; Followed by AAK-PBB.FFF-SCC.GGG-EEXCCC.DDD; Where AA = 2,3,5,7,9,15,20,25,30,45,50,75; BB = 1P, 3P; FFF = 480,240,208,120; CC = 1P,3P; GGG = 480,240,208,120; EE = # of outlets; CCC = voltage; DDD = outlet amperage.
Evaluated to the following:	A representative sample of the listed devices have been tested, investigated and found to comply with the requirements of the Standard(s) for Industrial Control Equipment (CAN/CSA-C22.2 No. 14) and are identified with the cETL Listed Mark.

<- Back

Contact Us

ETL listed products that are in doubt or for products that do not appear in the directory, please request a verification of certification.
Americas+1-888-347-5478 (or +1-847-660-7407)
Email
etldirectory@intertek.com

Intertek Home
Product Directories
DLP on mobile devices

Inspector Center

Get up-to-date information on everything from our Accreditations to our Certifications and Marks. Learn more...

News

Intertek Unveils New Design for Product Safety and Quality Certification Marks. Learn more...

© 2010 Intertek All Rights Reserved.
All other product or service names are the property of their respective owners.

Certification

Manufacturer: Larson Electronics LLC
Address: 9419 US-HWY 175
Kemp, Texas 75143

Declare the following equipment conforms to the standard(s) as listed:

Model: MGL, MPD, MGS, WAL Series
Description: Power Distribution Systems

The MGL, MPD, MGS, WAL series complies with the below standards set forth by the listed Association's requirements. Purchased and manufactured components are evaluated to Larson Electronics LLC Quality Control Management system per ISO 9001:2015. This certification applies to all specimens manufactured in accordance to the manufacture's drawings.

Evaluated Standards:

AISC: Structural steel skid design
NFPA 70: National Electrical Code
ASTM A36: Standard Specification for Carbon Structural Steel
ASTM A123: Standard Specification for Zinc (Hot-Dip Galvanized) Coatings on Iron and Steel Products
ASTM A153: Standard Specification for Zinc Coating (Hot-Dip) on Iron and Steel Hardware
ASTM A489: Standard Specification for Carbon Steel Lifting Eyes
ASTM A502: Standard Specification for Rivets, Steel, Structural
ASTM A563: Standard Specification for Carbon and Alloy Steel Nuts
ASTM A500: Standard Specification for Cold-Formed Welded and Seamless Carbon Steel Structural Tubing in Rounds and Shapes
ASTM B172: Standard Specification for Rope-Lay-Stranded Copper Conductors Having Bunch-Stranded Members, for Electrical Conductors
ASTM D7803: Standard Practice for Preparation of Zinc (Hot-Dip Galvanized) Coated Iron and Steel Product and Hardware Surfaces for Powder Coating
SAE J429: Mechanical and Material Requirements for Externally Threaded Fasteners
AWS D1.1: Structural Welding – Steel
ICEA S-58-679: Standard for Control, Instrumentation and Thermocouple Extension Conductor Identification
ICEA S-75-381: Portable and Power Feeder Cables for Use in Mines and Similar Applications
NEMA OFP 1-2017: Protection of Receptacle Outlets in Wet Locations According to the National Electrical Code

LARSON ELECTRONICS LLC • 9419 E US HWY 175 • KEMP, TX 75143
p: 1-800-369-6671 • intl: 903-498-3363 • f: 903-498-3364 • sales@larsonelectronics.com

NEMA PB 1-2011: Panelboards
NEMA ST 20-2014: Dry Type Transformers for General Applications
NEMA WD 1-1999 (R2015): General Color Requirements for Wiring Devices
ANSI C80.1-2015: American National Standard for Electric Rigid Steel Conduit
ANSI C119.4-2016: American National Standard for Electric Connectors
ANSI Z535.4-2011: American National Standard for Product Safety Signs and Labels
ANSI/IEC 60529-2004 (R2011): American National Standard for Degrees of Protection Provided by Enclosures (IP Code)

Signed for and on behalf of: Larson Electronics, LLC
Place of issue: Kemp, TX

Signature: James Thomas

Name: James Thomas
Position: Operations Manager

LARSON ELECTRONICS LLC • 9419 E US HWY 175 • KEMP, TX 75143
p: 1-800-369-6671 • intl: 903-498-3363 • f: 903-498-3364 • sales@larsonelectronics.com

Certification

Manufacturer: Larson Electronics LLC
Address: 9419 US-HWY 175
Kemp, Texas 75143

Declare the following equipment conforms to the standard(s) as listed:

Model: MGL, MPD, MGS, WAL Series
Description: Power Distribution Systems

Evaluated Listings:

CE: DIRECTIVE 2014/35/EU - LOW VOLTAGE DIRECTIVE
CE: DIRECTIVE 2014/30/EU - EMC DIRECTIVE
CE: Regulation (EC) No 1907/2006 - REACH REGULATION
CE: DIRECTIVE 2015/863/EU - ROHS DIRECTIVE

The MGL, MPD, MGS, WAL series complies with the essential protection requirements of the European Parliament of the Council Directive for Low Voltage Directive, EMC Directive, REACH Regulation, and RoHS Directive. This certification applies to all specimens manufactured in accordance to the manufacture's drawings.

Signed for and on behalf of: Larson Electronics, LLC
Place of issue: Kemp, TX

Signature: James Thomas

Name: James Thomas
Position: Operations Manager

LARSON ELECTRONICS LLC • 9419 E US HWY 175 • KEMP, TX 75143
p: 1-800-369-6671 • intl: 903-498-3363 • f: 903-498-3364 • sales@larsonelectronics.com

Certification

Manufacturer: Larson Electronics LLC
Address: 9419 US-HWY 175
Kemp, Texas 75143

Declare the following equipment conforms to the standard(s) as listed:

Model: MGL, MPD, MGS, WAL Series
Description: Power Distribution Systems

Evaluated Listings:

CE: Regulation (EC) No 1907/2006 - REACH REGULATION
CE: DIRECTIVE 2015/863/EU - ROHS DIRECTIVE

This is to certify that products offered by Larson Electronics LLC comply with the Reduction of Hazardous Substances (RoHS) directives. Directive 2002/95/EC became effective on 1 July 2006. It restricts the use of six substances in the manufacture of electrical and electronic equipment. This directive was revised in June 2011 and is now referred to as directive 2011/65/EU. Directive 2015/863/EU amending Annex II to Directive 2011/65/EU announced plans to add four substances from 22 July 2019.

We hereby certify that the equipment specified above conforms to the Directive(s) by containing less of the restricted substances than the stated limits.

Signed for and on behalf of: Larson Electronics, LLC
Place of issue: Kemp, TX

Signature: James Thomas

Name: James Thomas
Position: Operations Manager

LARSON ELECTRONICS LLC • 9419 E US HWY 175 • KEMP, TX 75143
p: 1-800-369-6671 • intl: 903-498-3363 • f: 903-498-3364 • sales@larsonelectronics.com

Certification

Manufacturer: Larson Electronics LLC
Address: 9419 US-HWY 175
Kemp, Texas 75143

Declare the following equipment conforms to the standard(s) as listed:

Model: MGL, MPD, MGS, WAL Series
Description: Power Distribution Systems

Evaluated Listings:

CE: Regulation (EC) No 1907/2006 - REACH REGULATION

This letter establishes the opinion of Larson Electronics LLC regarding the status, under the current European Union (“EU”) Regulations on Registration, Evaluation, Authorization, and Restriction of Chemical Substances (“REACH”).

REACH does not apply to manufactured products which are referred to as “completed articles”. Substances (chemicals) are subject to REACH registration, NOT products.

In addition, Articles are exempt from the REACH requirements if (a) the Article does not contain a substance of very high concern or candidate substance in an amount exceeding 0.1% weight by weight, and (b) if substances present in the Article in excess of 1 ton per year per importer are not expected nor intended to be released.

Based on communication with our raw material suppliers, we conclude that to the best of our knowledge our products requiring REACH compliance do not contain any of the currently listed SVHC in concentrations of 0.1% or above.

Accordingly, we foresee no registration or pre-registration requirement for the products we supply.

Signed for and on behalf of: Larson Electronics, LLC
Place of issue: Kemp, TX

Signature: James Thomas

Name: James Thomas
Position: Operations Manager

LARSON ELECTRONICS LLC • 9419 E US HWY 175 • KEMP, TX 75143
p: 1-800-369-6671 • intl: 903-498-3363 • f: 903-498-3364 • sales@larsonelectronics.com

Frequently Asked Questions (FAQ)